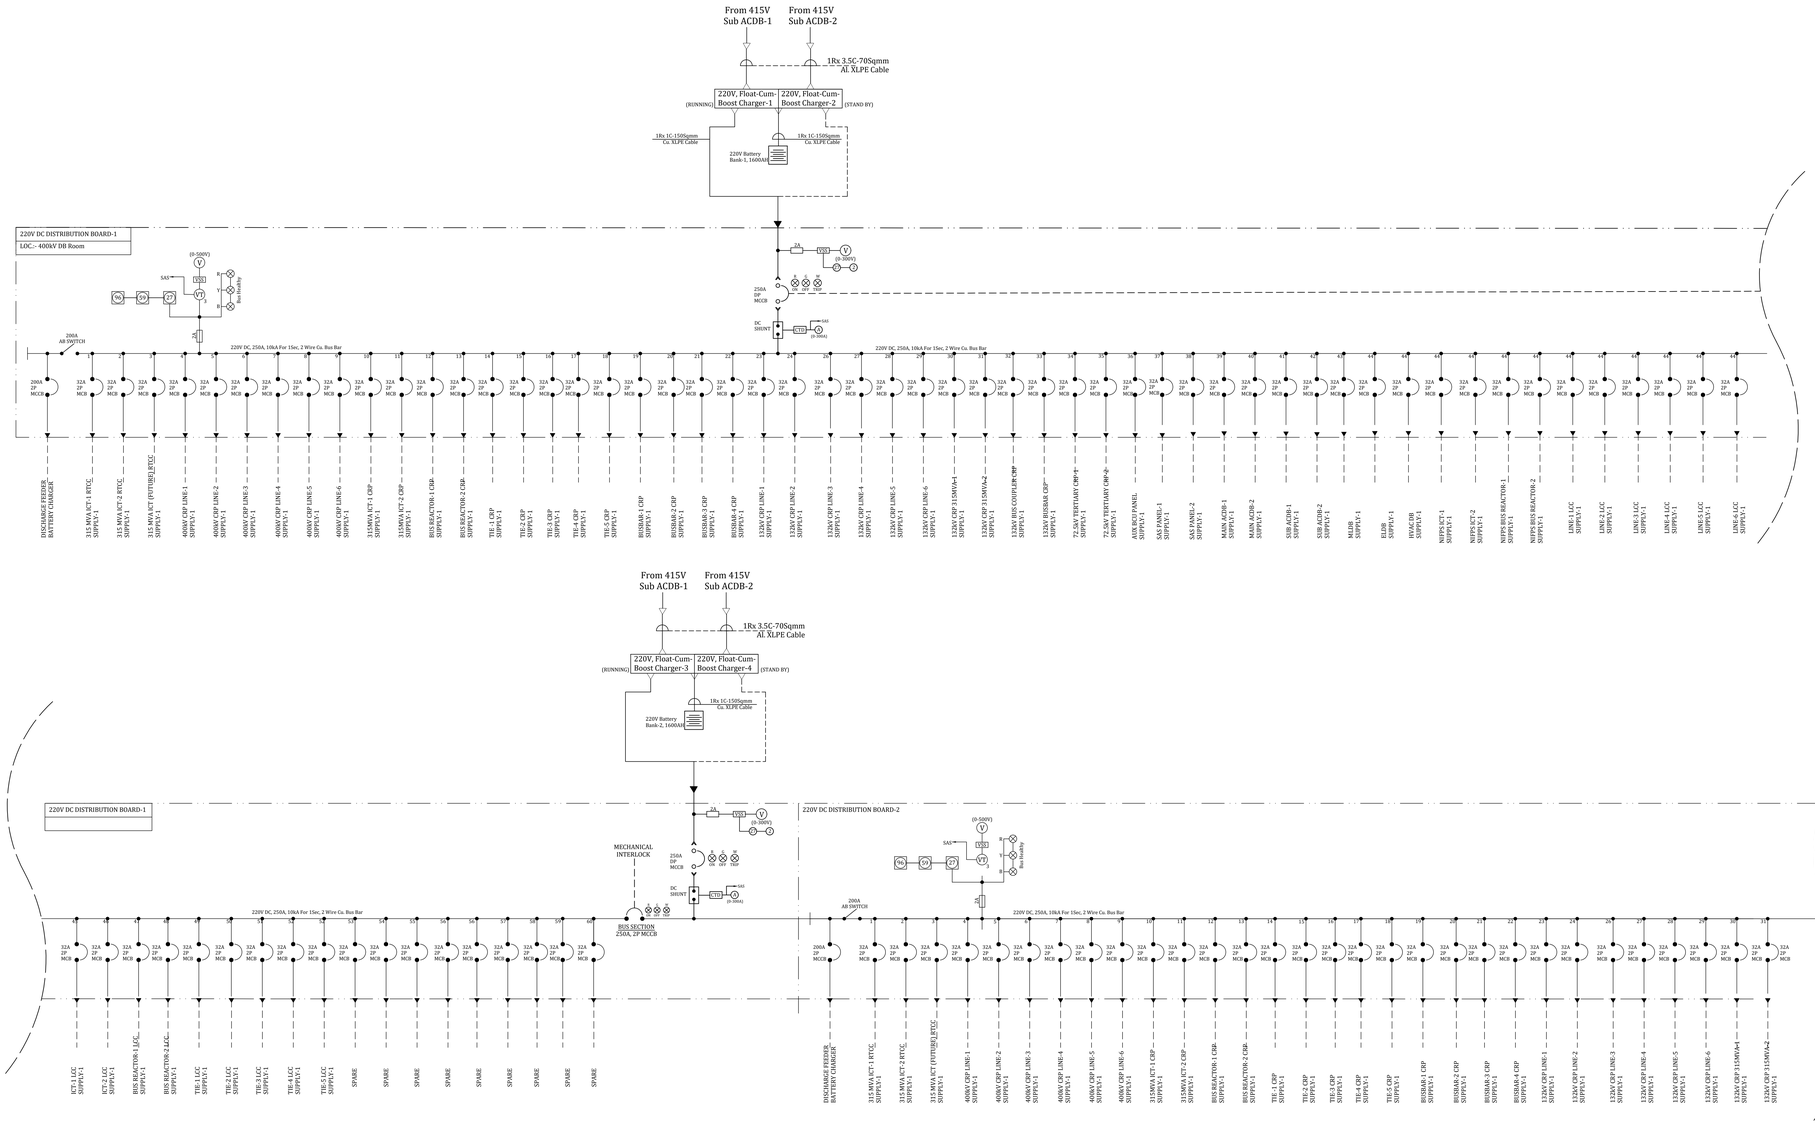


Rev No.	Date	Revision Note

NOT TO SCALE

NOA No. :			
PROJECT :			
CLIENT:	ASSAM ELECTRICITY GRID CORPORATION LTD. (BIJULEE BHAWAN, GUWAHATI, ASSAM)		
EPC CONTRACTOR			
DRG. TITLE	LT DC SINGLE LINE DIAGRAM		
DRG. NO.		DATE	SHEET
DRAWN BY:-	CHECK BY:-		02 OF 02