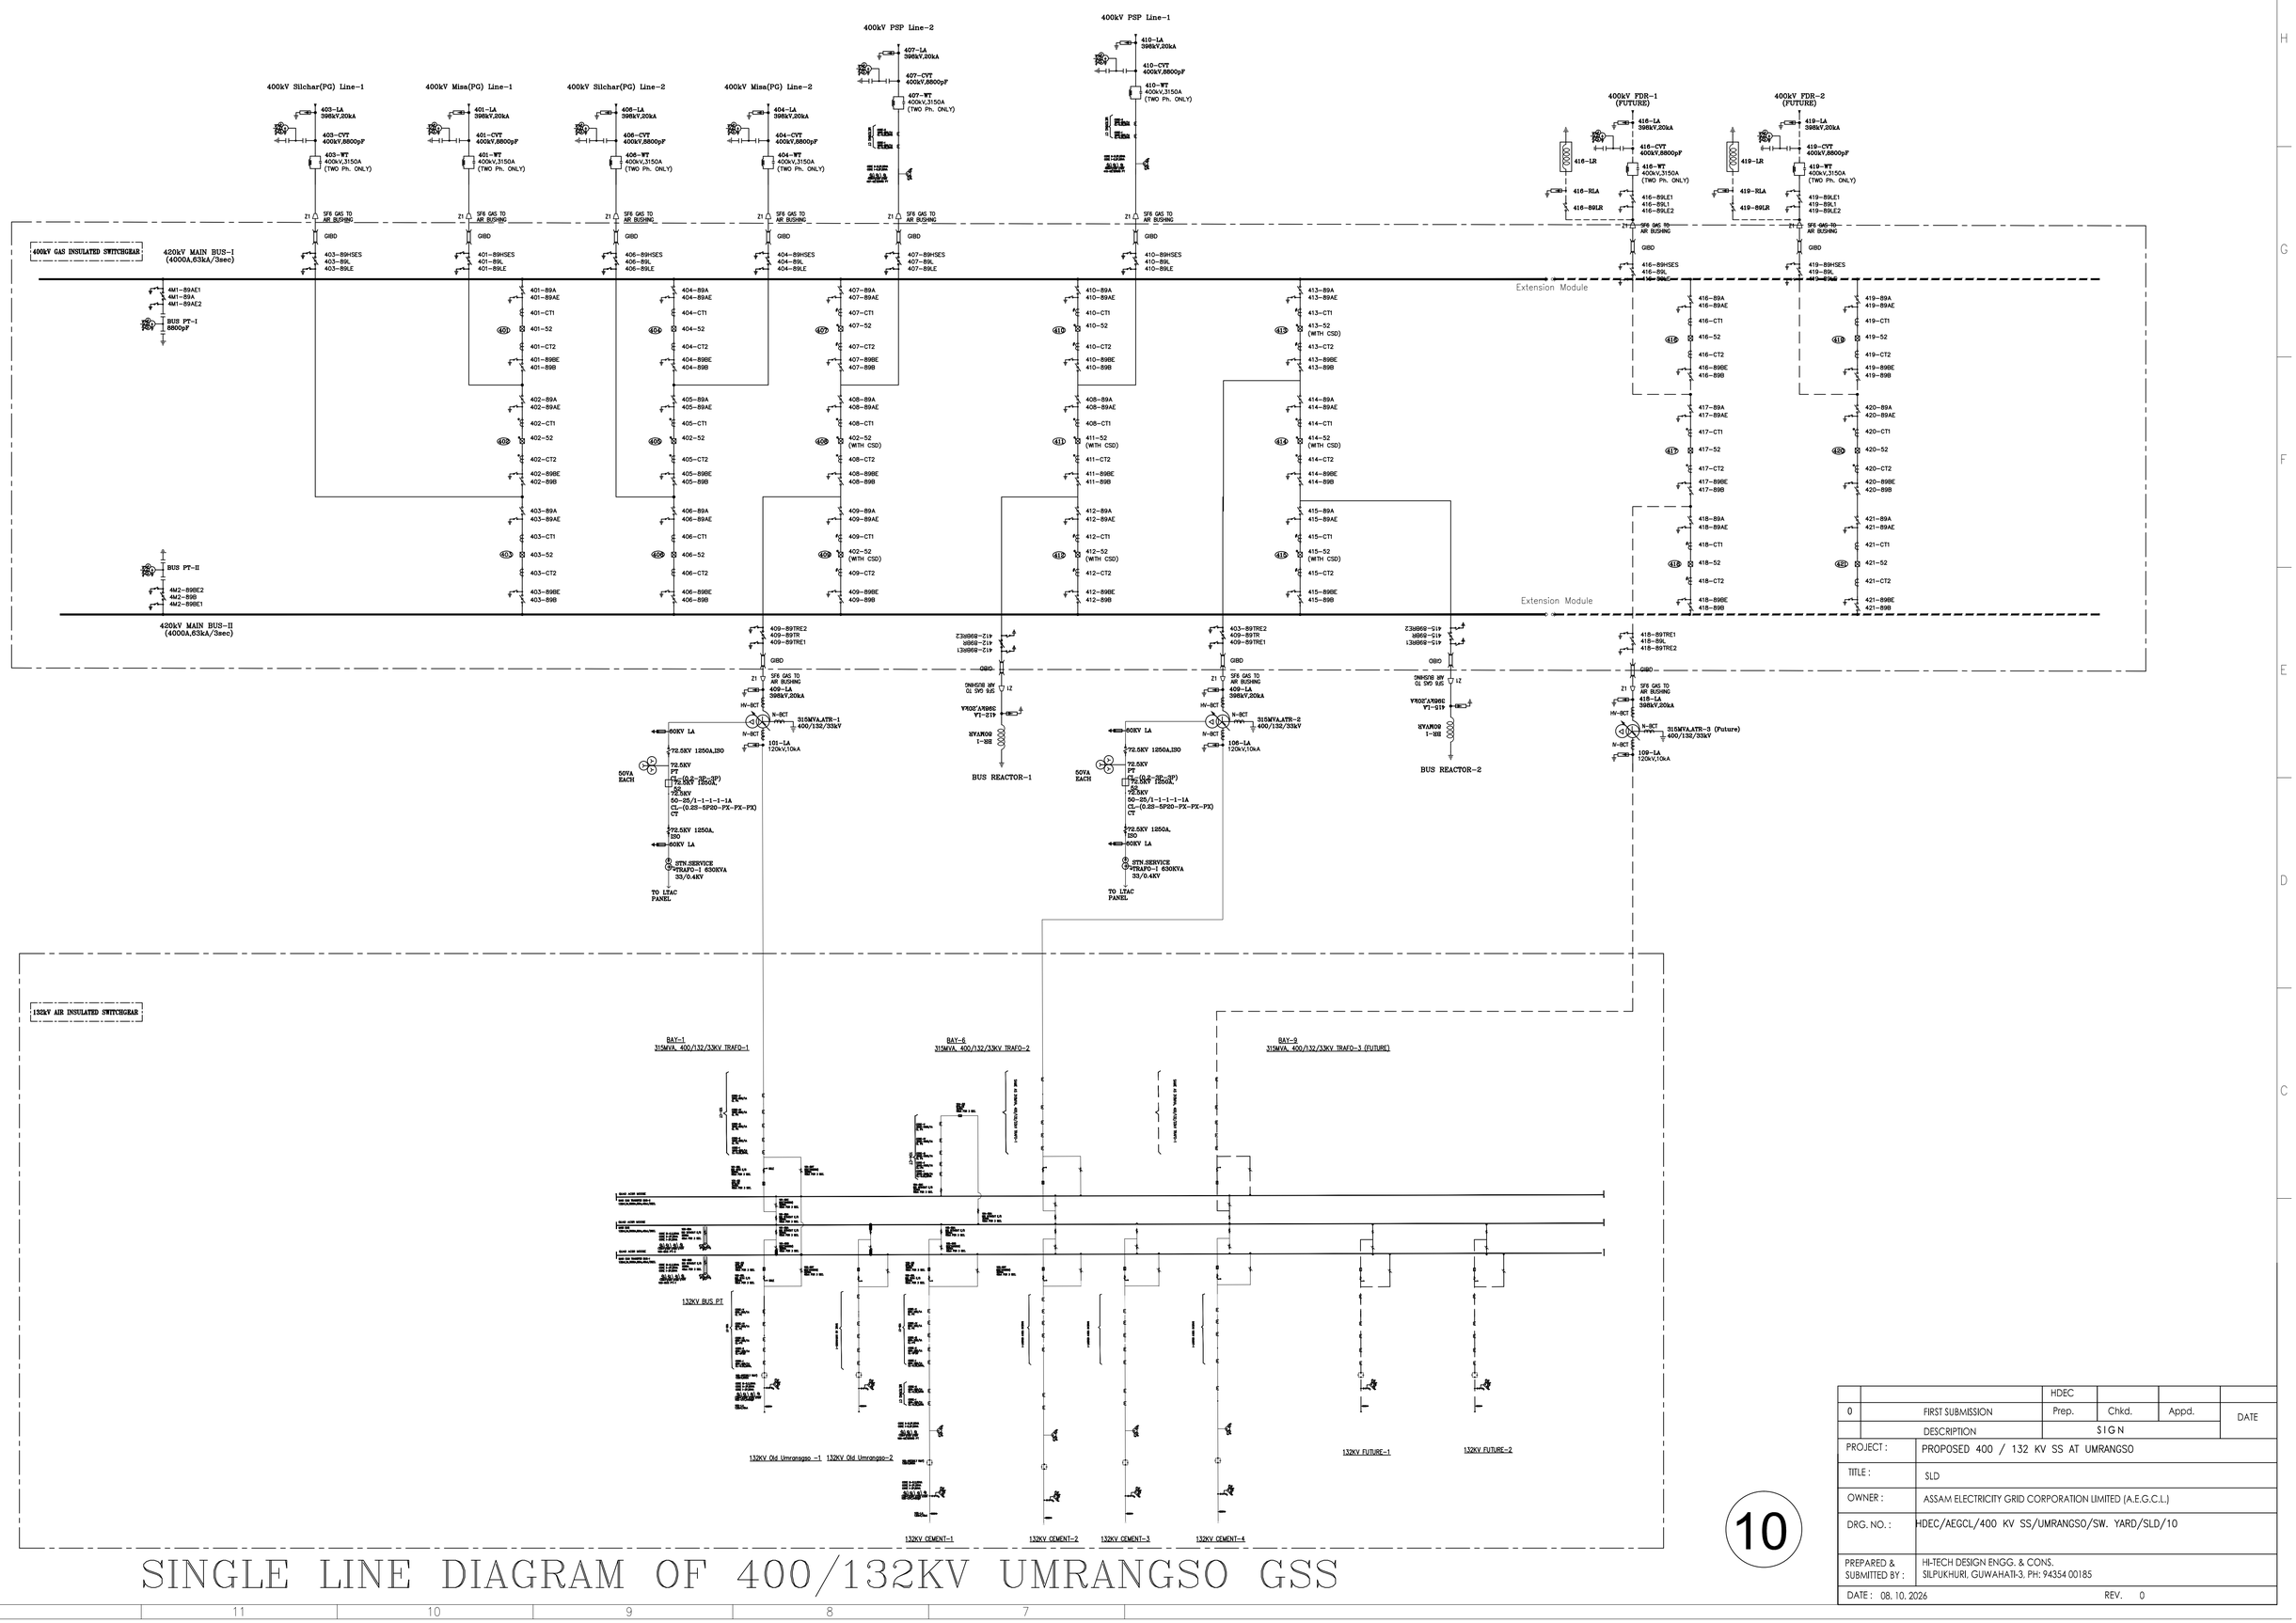


SINGLE LINE DIAGRAM OF 400/132KV UMRANGSO GSS

			HDEC			
0	FIRST SUBMISSION		Prep.	Chkd.	Appd.	DATE
	DESCRIPTION		SIGN			
PROJECT :	PROPOSED 400 / 132 KV SS AT UMRANGSO					
TITLE :	SLD					
OWNER :	ASSAM ELECTRICITY GRID CORPORATION LIMITED (A.E.G.C.L)					
DRG. NO. :	HDEC/AEGCL/400 KV SS/UMRANGSO/SW. YARD/SLD/10					
PREPARED & SUBMITTED BY :	HI-TECH DESIGN ENGG. & CONS. SILPUKHURI, GUWAHATI-3, PH: 94354 00185					
DATE : 08. 10. 2026			REV. 0			

10