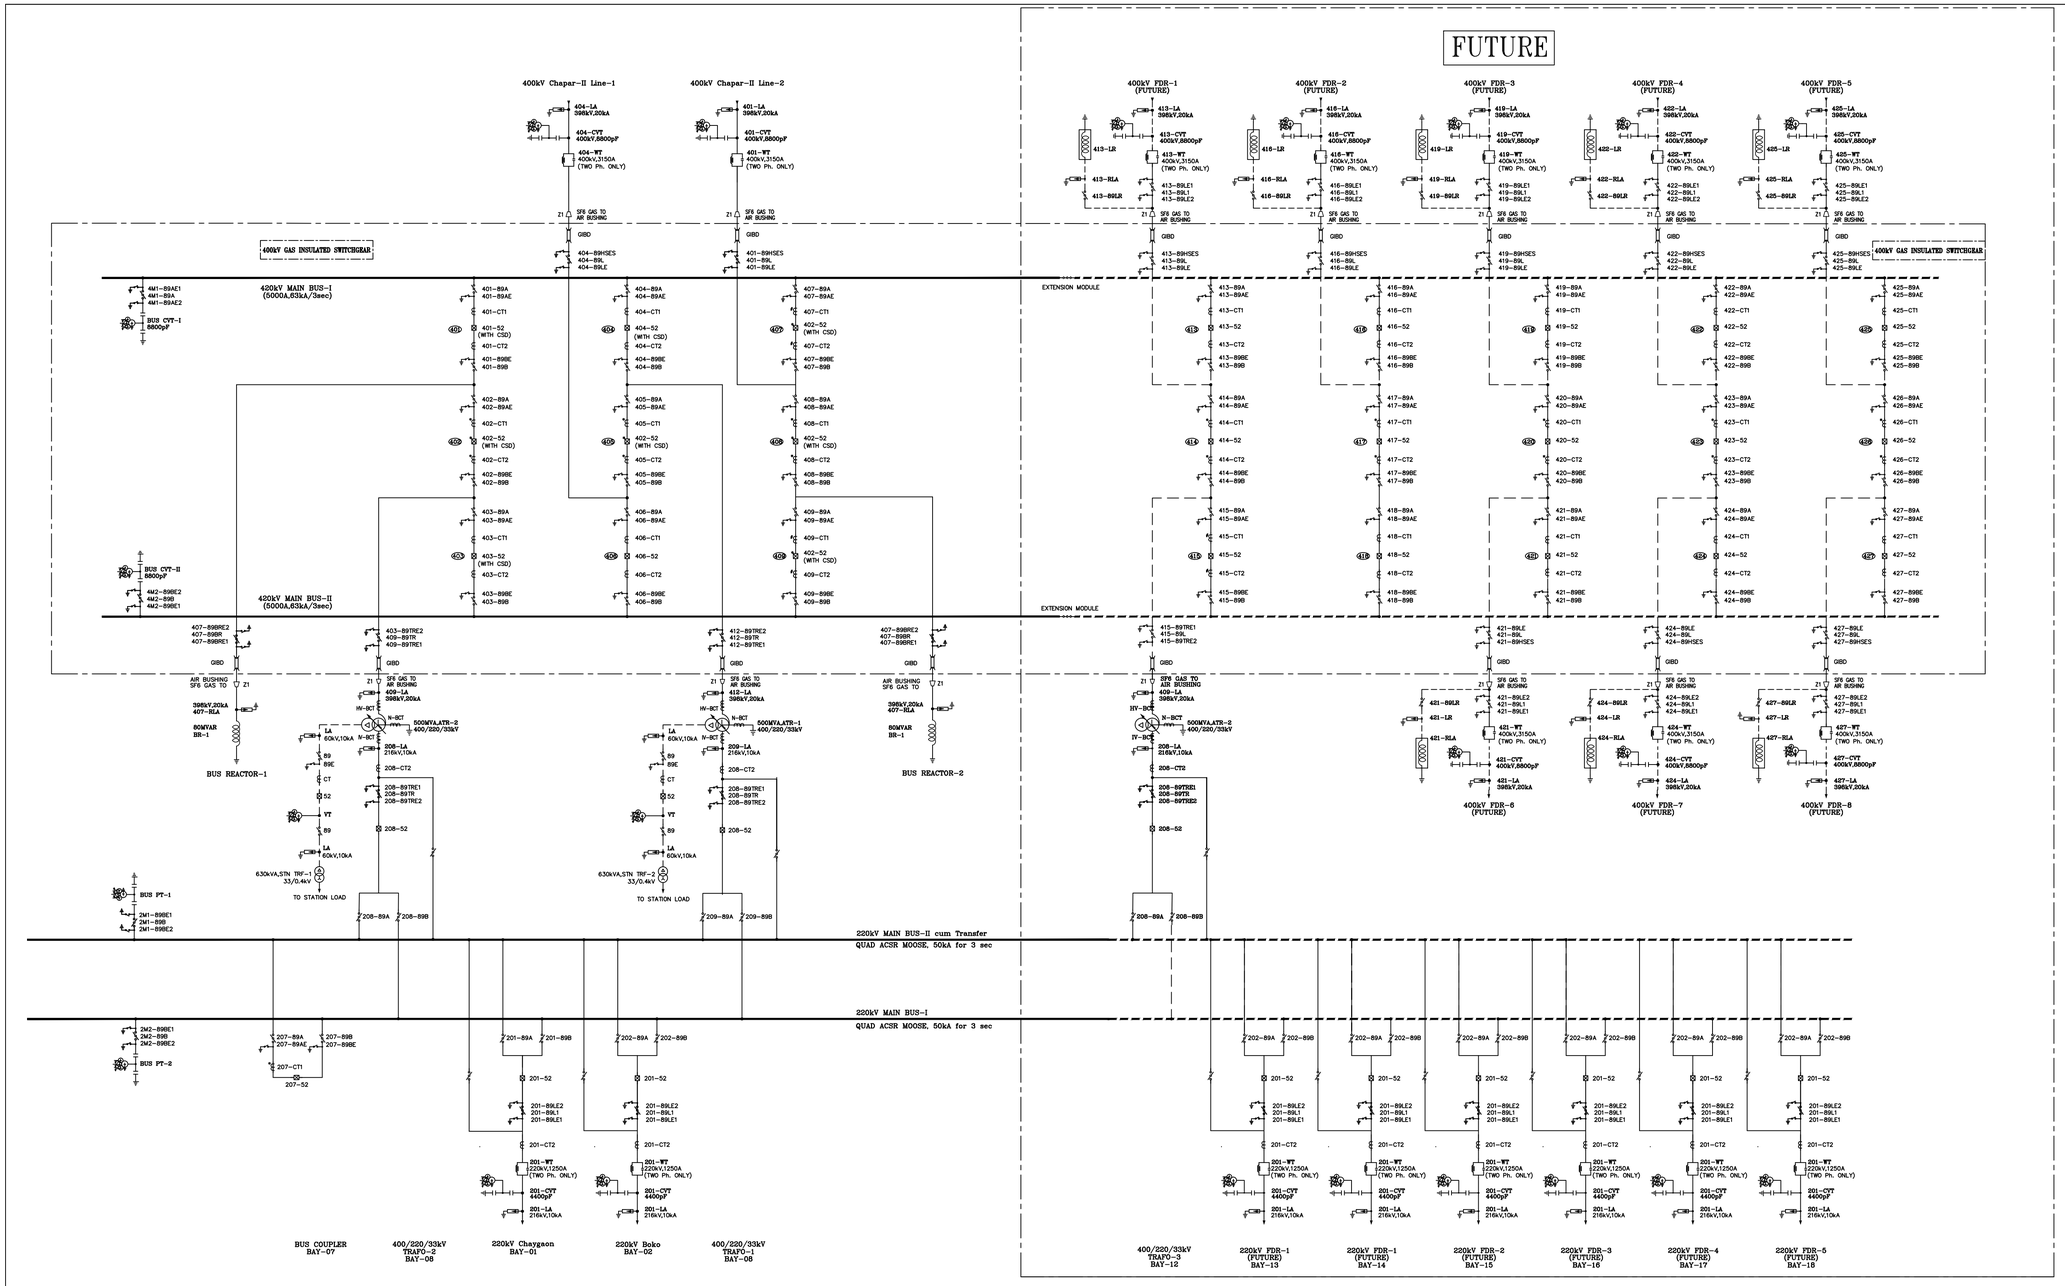

SINGLE LINE DIAGRAM OF 400/220kV AGIA NEW GSS

REV.	DESCRIPTION	HDEC Prep.	Chkd.	Appd.	DATE
0	FIRST SUBMISSION				

SIGN

ASSAM ELECTRICITY GRID CORP. LTD.
BIJULI BHAWAN, GUWAHATI, ASSAM

PROJECT : PROPOSED 400 / 220 KV AGIA SUB STATION

TITLE : SLD

OWNER : ASSAM ELECTRICITY GRID CORP. LTD

DRG. NO. : HDEC/AEGCL/AGIA 400 KV SS/MP/SLD/01

PREPARED BY : HI-TECH DESIGN ENGG. & CONS.
SILPUKHURI, GUWAHATI-3, PH: 94354 00185

CHECKED BY :

DATE : 31. 08. 2026 REV. 0