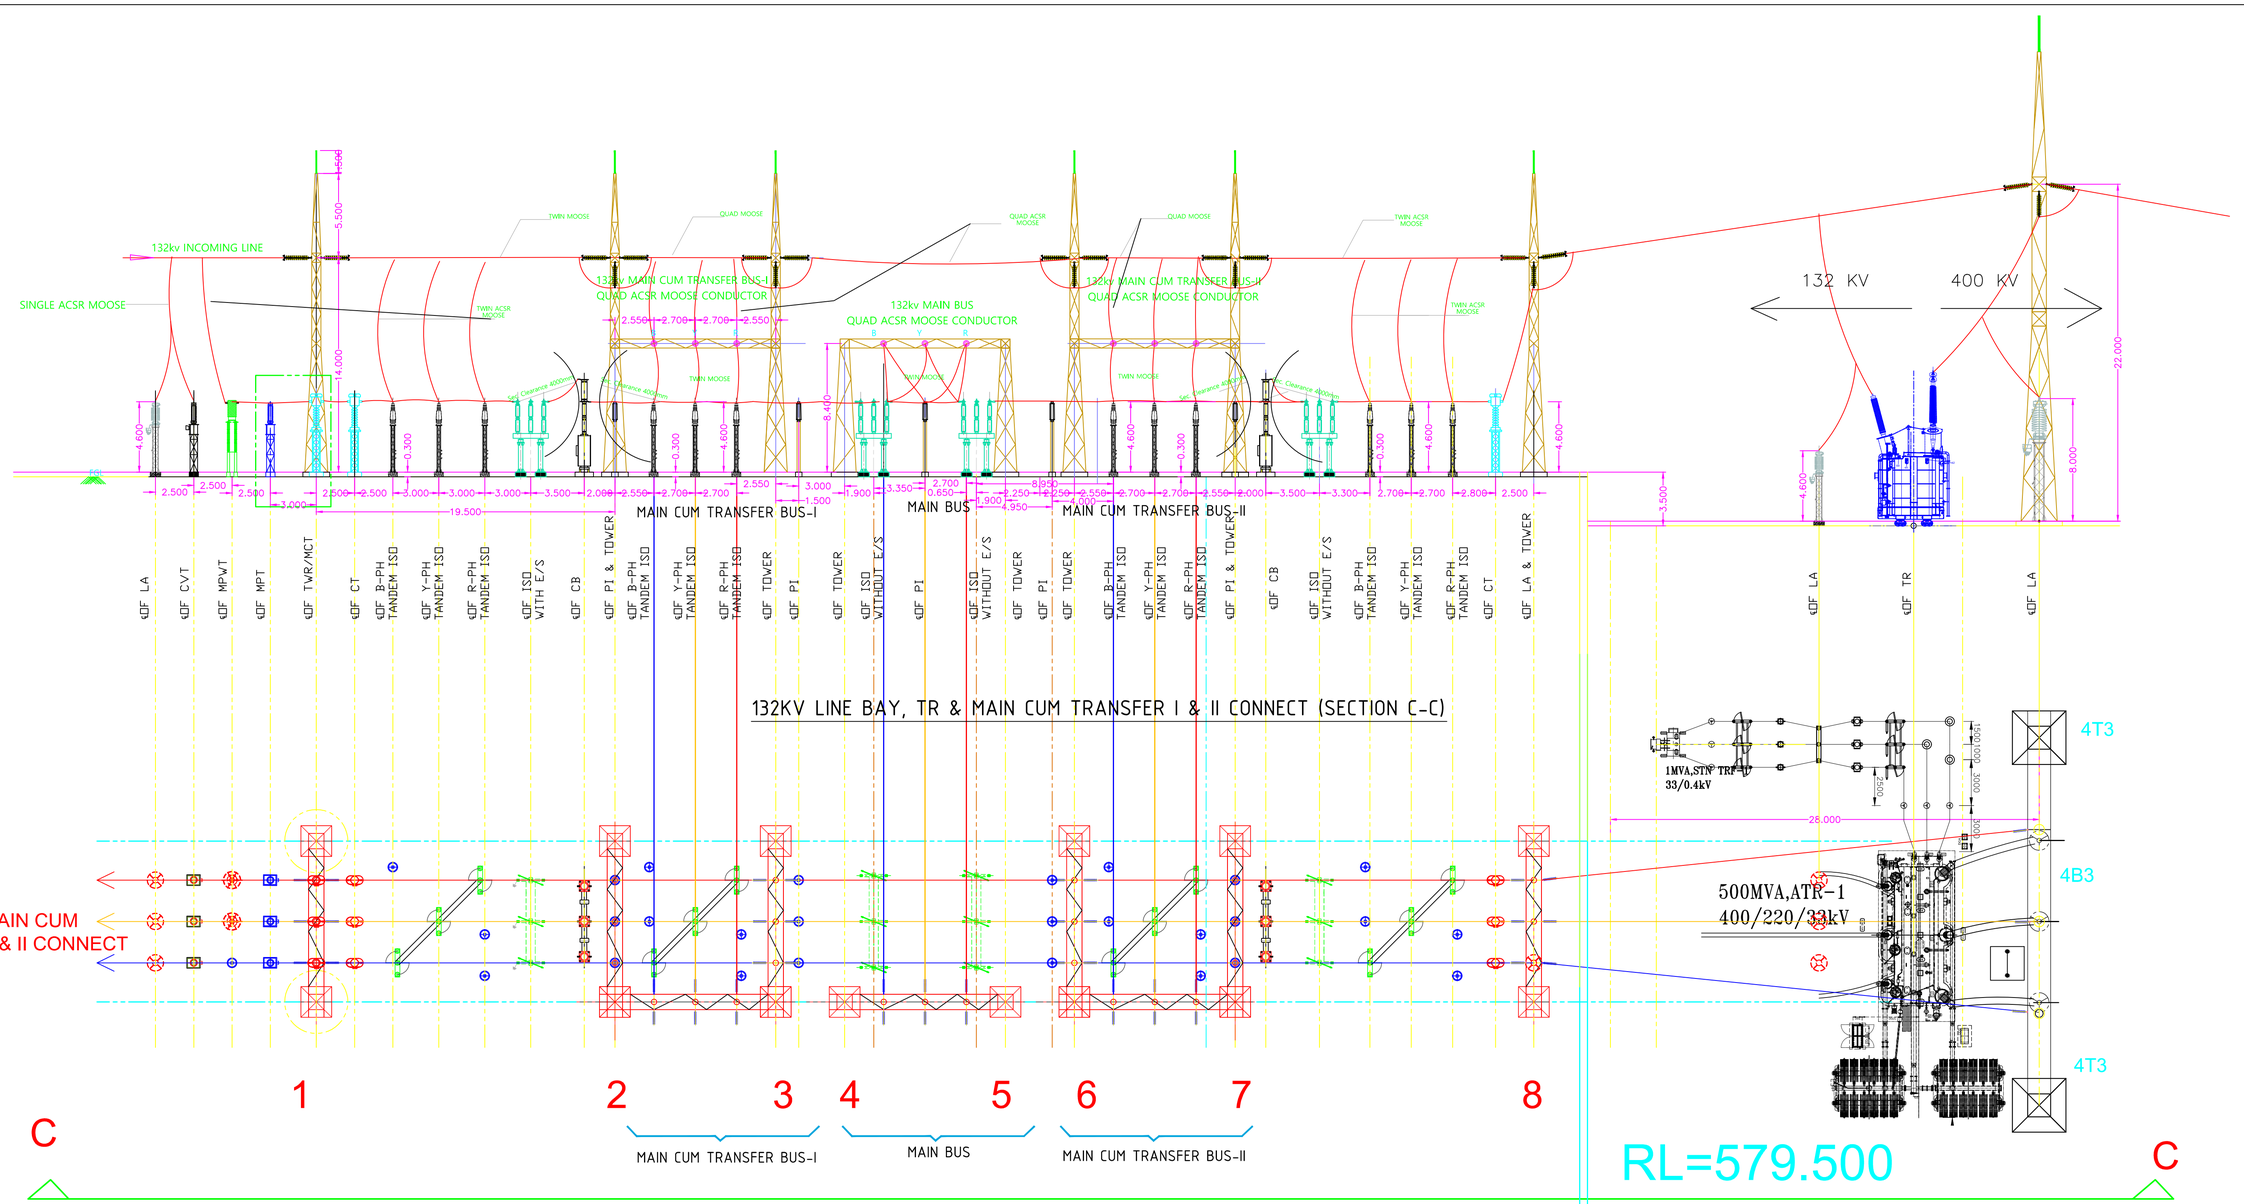


132KV LINE BAY, TR & MAIN CUM TRANSFER I & II CONNECT (SECTION C-C)

SECTION C-C

05

SCLAE: 1CM = 2.0 M

ALL DIMENSIONS ARE IN METER

		HDEC			
0	FIRST SUBMISSION	Prep.	Chkd.	Appd.	DATE
	DESCRIPTION	SIGN			

PROJECT :	PROPOSED 400 / 132 KV SS AT UMRANGSO
TITLE :	132 KV SW YARD SECTION C-C
OWNER :	ASSAM ELECTRICITY GRID CORPORATION LIMITED (A.E.G.C.L.)
DRG. NO. :	HDEC/AEGCL/400 KV UMRANGSO SS/132 KV SECTION C-C/02/ 05
PREPARED & SUBMITTED BY :	HI-TECH DESIGN ENGG. & CONS. SILPUKHURI, GUWAHATI-3, PH: 94354 00185
DATE : 08. 10. 2026	REV. 0