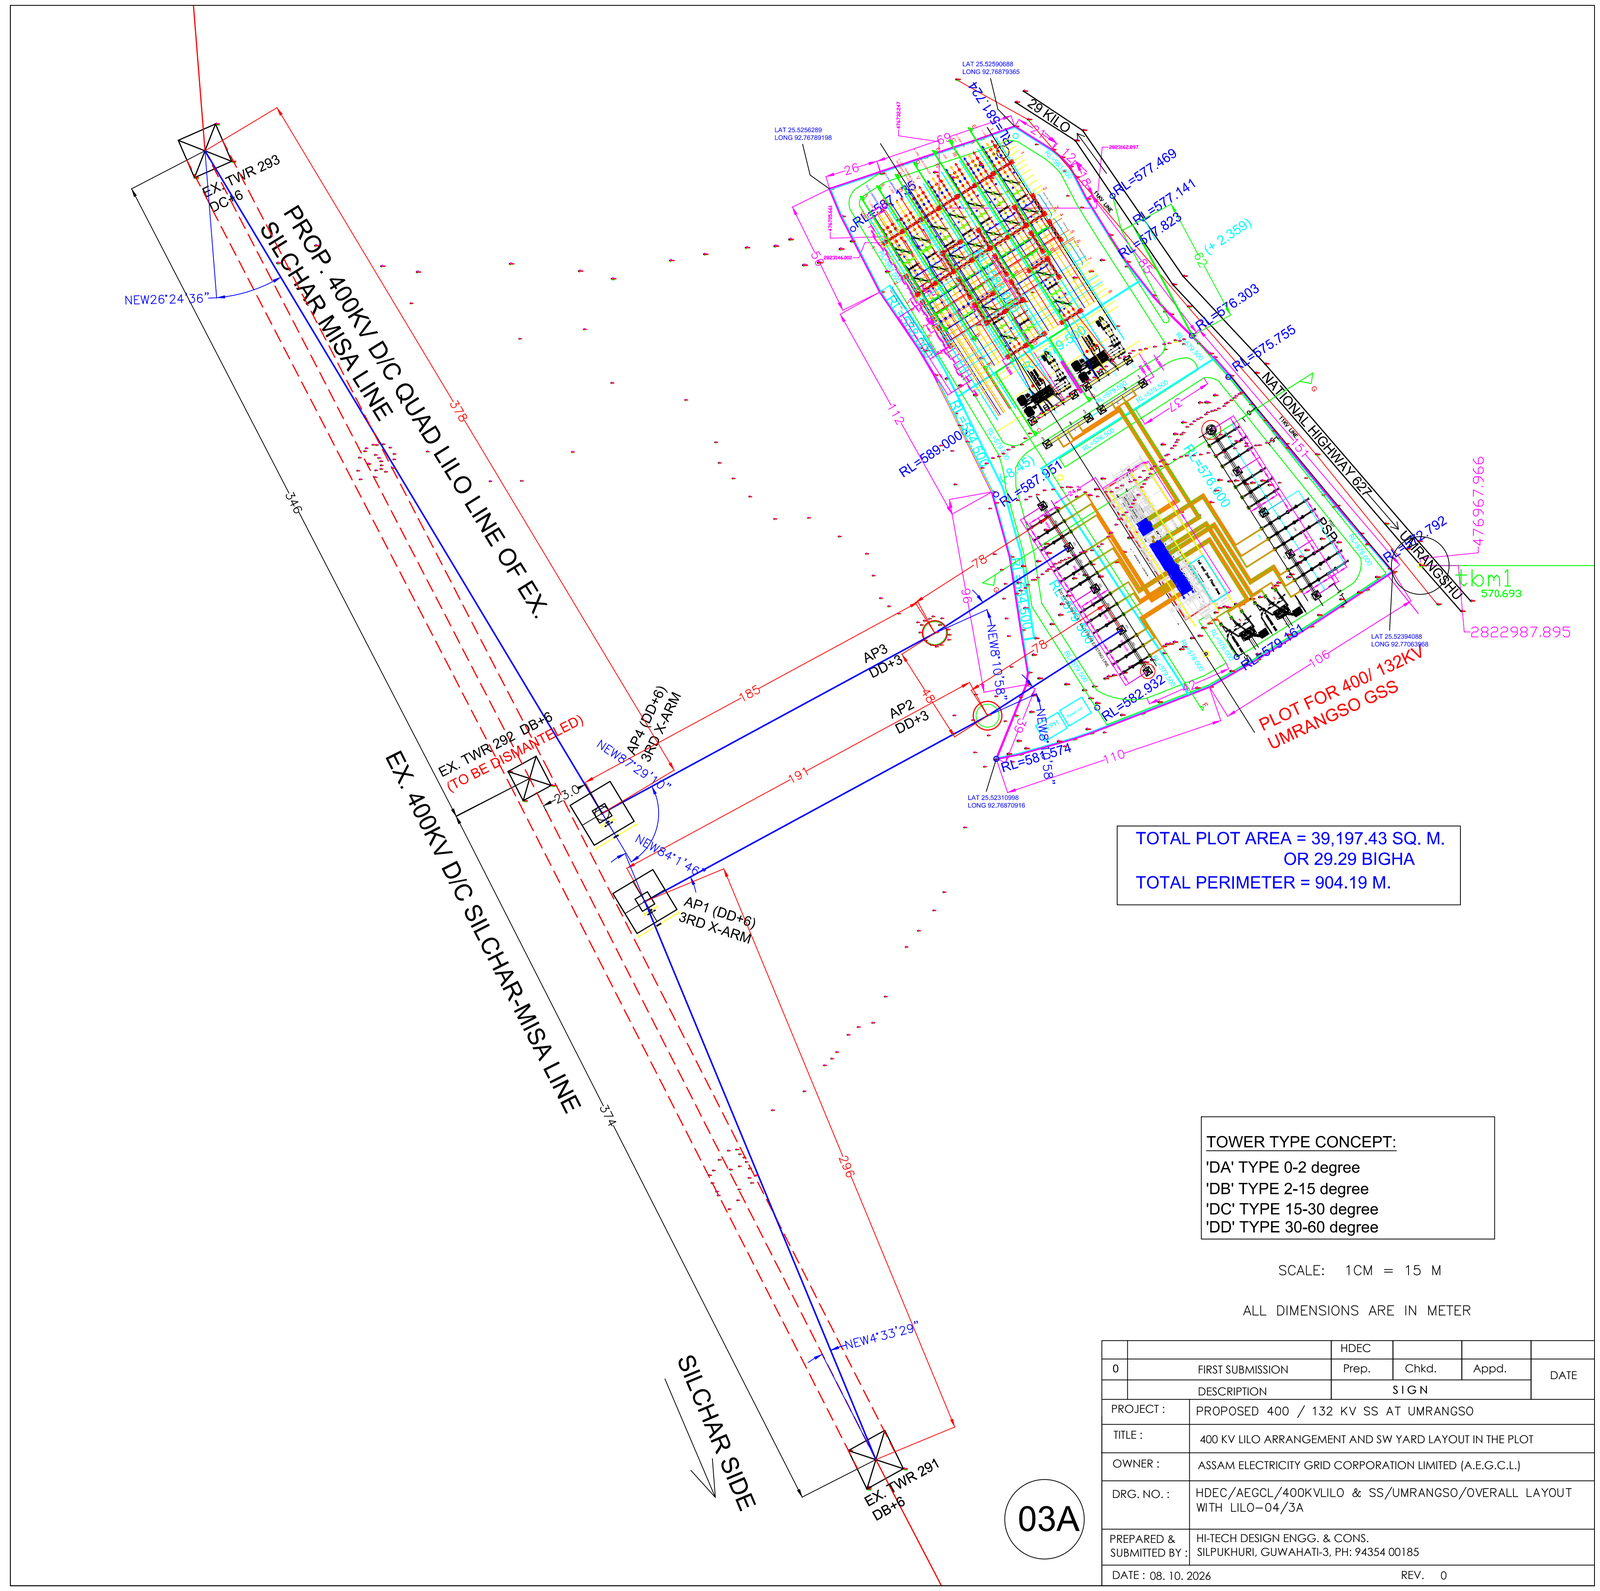


		HDEC			
0	FIRST SUBMISSION	Prep.	Chkd.	Appd.	DATE
	DESCRIPTION	SIGN			

PROJECT :	PROPOSED 400 / 132 KV SS AT UMRANGSO
TITLE :	400 KV LILO ARRANGEMENT AND SW YARD LAYOUT IN THE PLOT
OWNER :	ASSAM ELECTRICITY GRID CORPORATION LIMITED (A.E.G.C.L.)
DRG. NO. :	HDEC/AEGCL/400KVLILO & SS/UMRANGSO/OVERALL LAYOUT WITH LILO–04/3A
PREPARED & SUBMITTED BY :	HI-TECH DESIGN ENGG. & CONS. SILPUKHURI, GUWAHATI-3, PH: 94354 00185
DATE : 08. 10. 2026	REV. 0