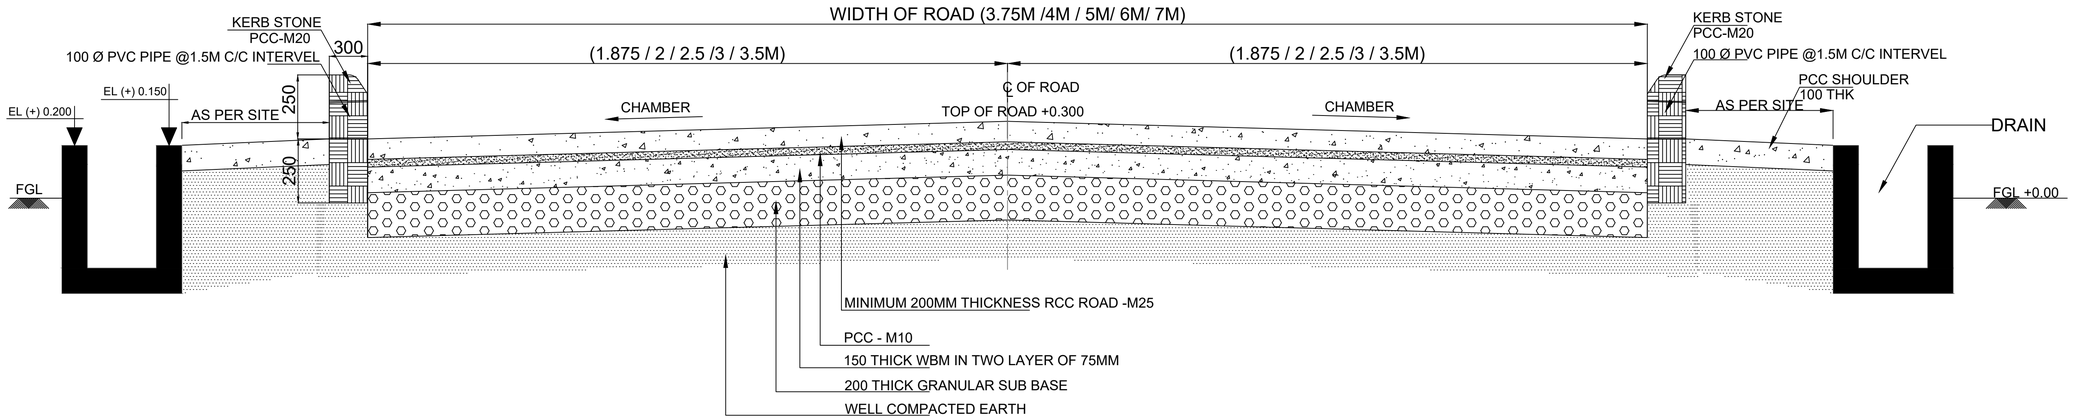


## SECTION A-A

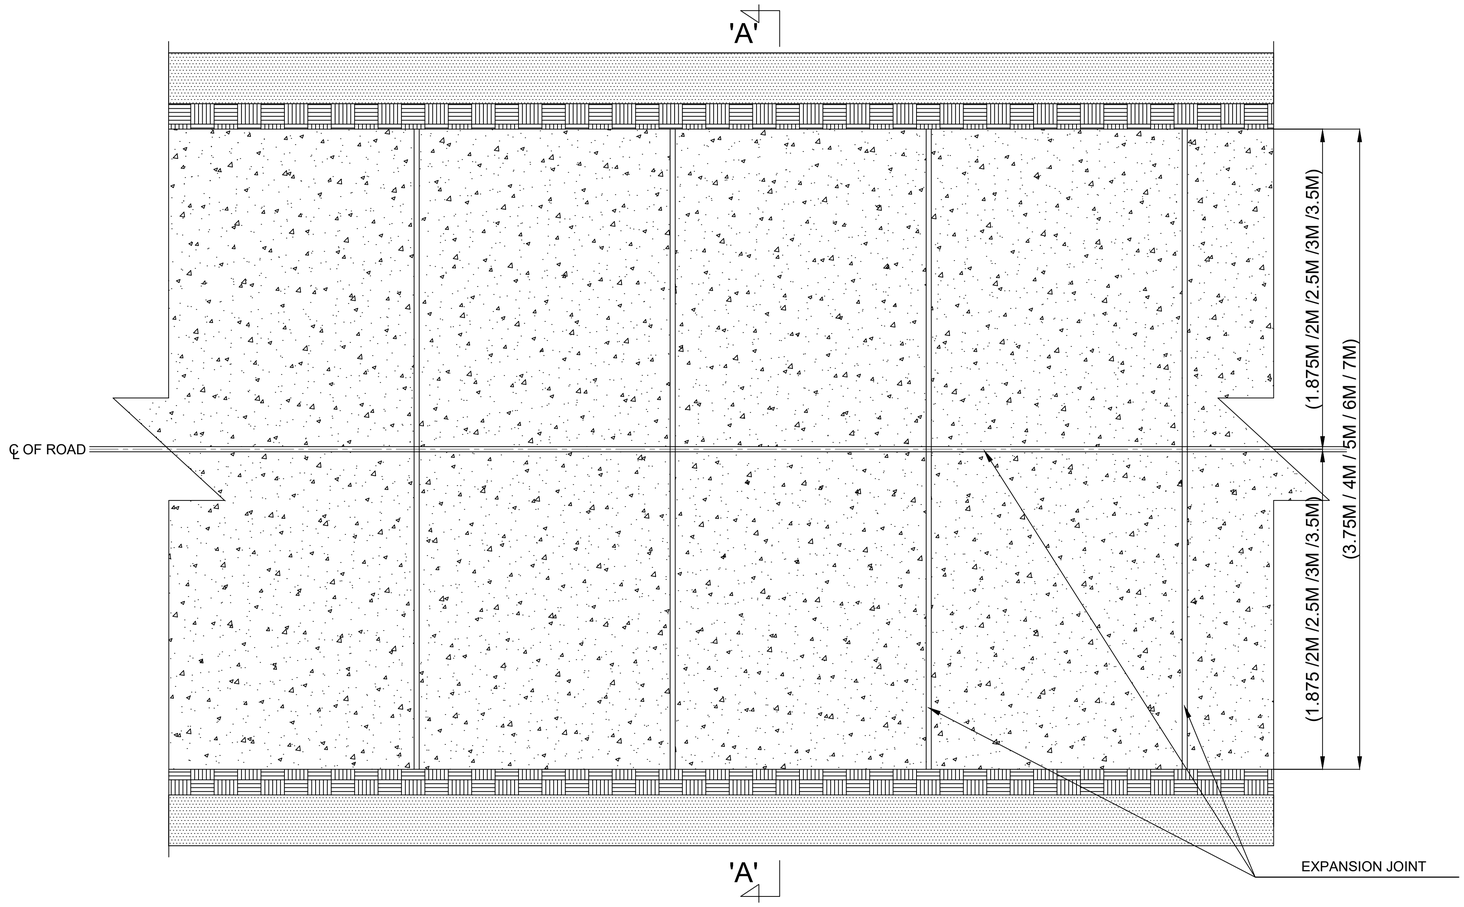


## PART PLAN OF ROAD

NOTES:-

1. ALL DIMENSIONS ARE IN MM.
2. FINAL DRAWING SHALL BE SUBMITTED BEFORE EXECUTION.

| | | | | |
|---|---|---|---|---|
| CLIENT | ASSAM ELECTRICITY GRID CORP.LTD. BIJULEE BHAWAN,GUWAHATI,ASSAM | | | |
| TITLE | DETAIL OF INTERNAL ROAD WITH DRAIN | | | |
| DRAWING NO. | DRAWING FOR TENDER PURPOSE ONLY | | | |
| | | SCALE: | NTS | SHEET NO: 1 OF 1 |