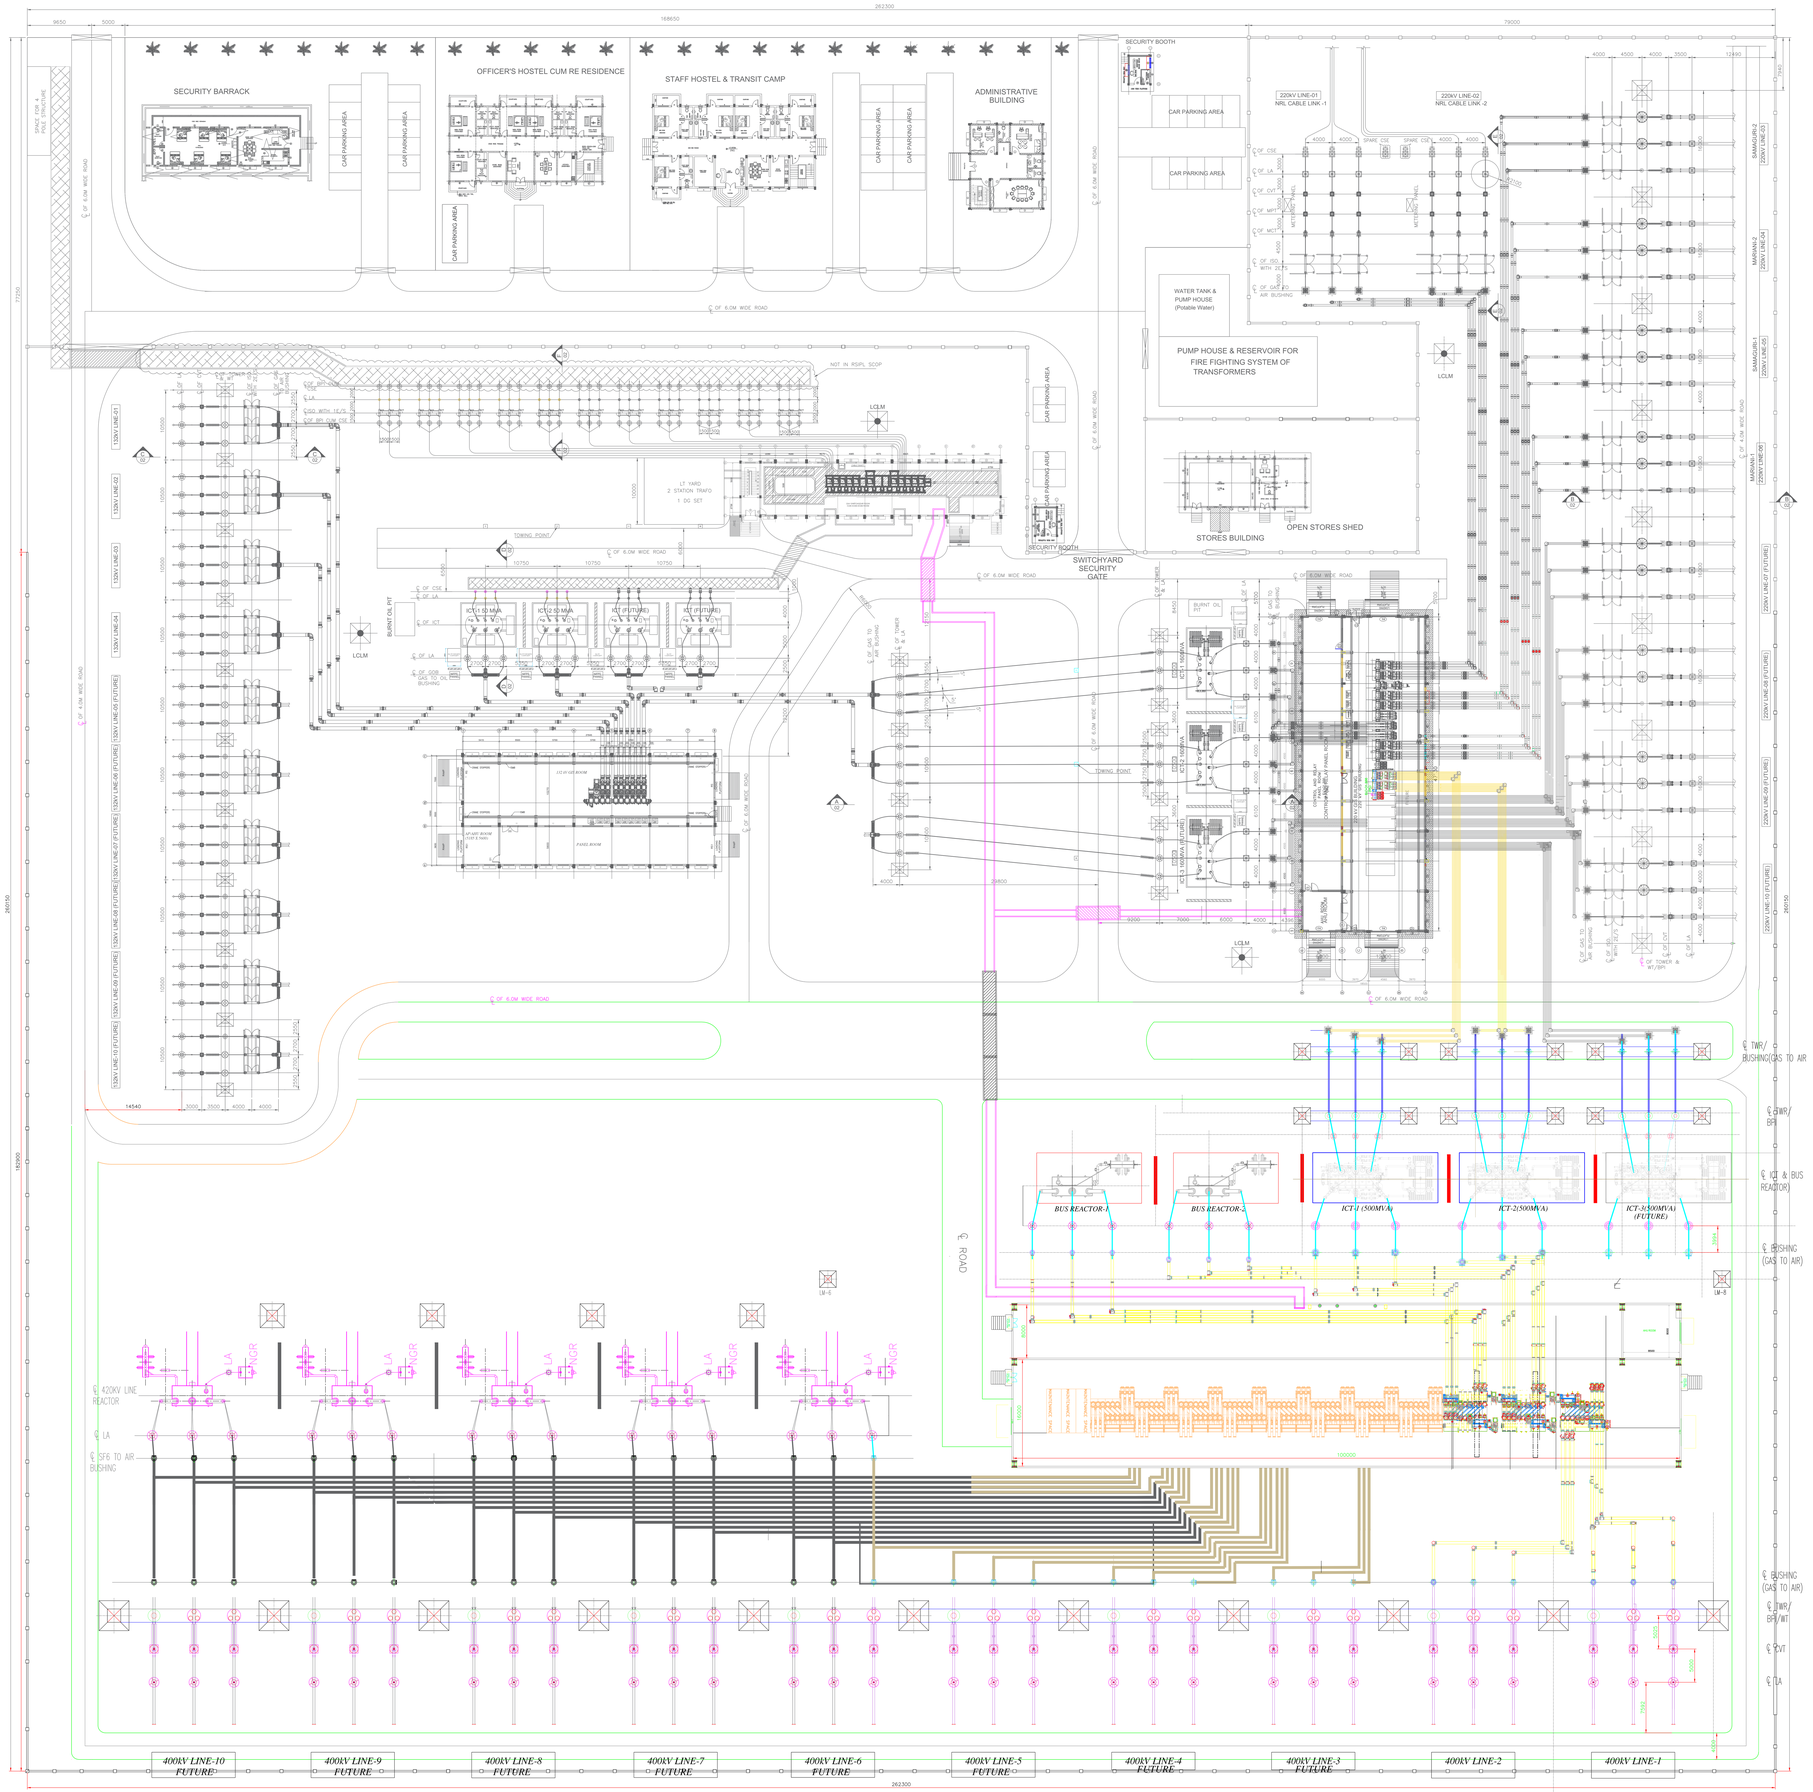
SECURITY BARRACK
OFFICER'S HOSTEL CUM RE RESIDENCE
STAFF HOSTEL & TRANSIT CAMP
ADMINISTRATIVE BUILDING
CAR PARKING AREA
SECURITY BOOTH
220KV LINE-01 NRL CABLE LINK -1
220KV LINE-02 NRL CABLE LINK -2
WATER TANK & PUMP HOUSE (Potable Water)
PUMP HOUSE & RESERVOIR FOR FIRE FIGHTING SYSTEM OF TRANSFORMERS
STORES BUILDING
OPEN STORES SHED
SWITCHYARD SECURITY GATE
LCLM
NOT IN RSIPL SCOP
LT YARD 2 STATION TRAFO 1 DG SET
TOWING POINT
ICT-1 (500 MVA)
ICT-2 (500 MVA)
ICT (FUTURE)
BURNT OIL PIT
BUS REACTOR-1
BUS REACTOR-2
ICT-1 (500MVA)
ICT-2(500MVA)
ICT-3(500MVA) (FUTURE)
420KV LINE REACTOR
LA
SF6 TO AIR BUSHING
400KV LINE-10 FUTURE
400KV LINE-9 FUTURE
400KV LINE-8 FUTURE
400KV LINE-7 FUTURE
400KV LINE-6 FUTURE
400KV LINE-5 FUTURE
400KV LINE-4 FUTURE
400KV LINE-3 FUTURE
400KV LINE-2
400KV LINE-1
262300