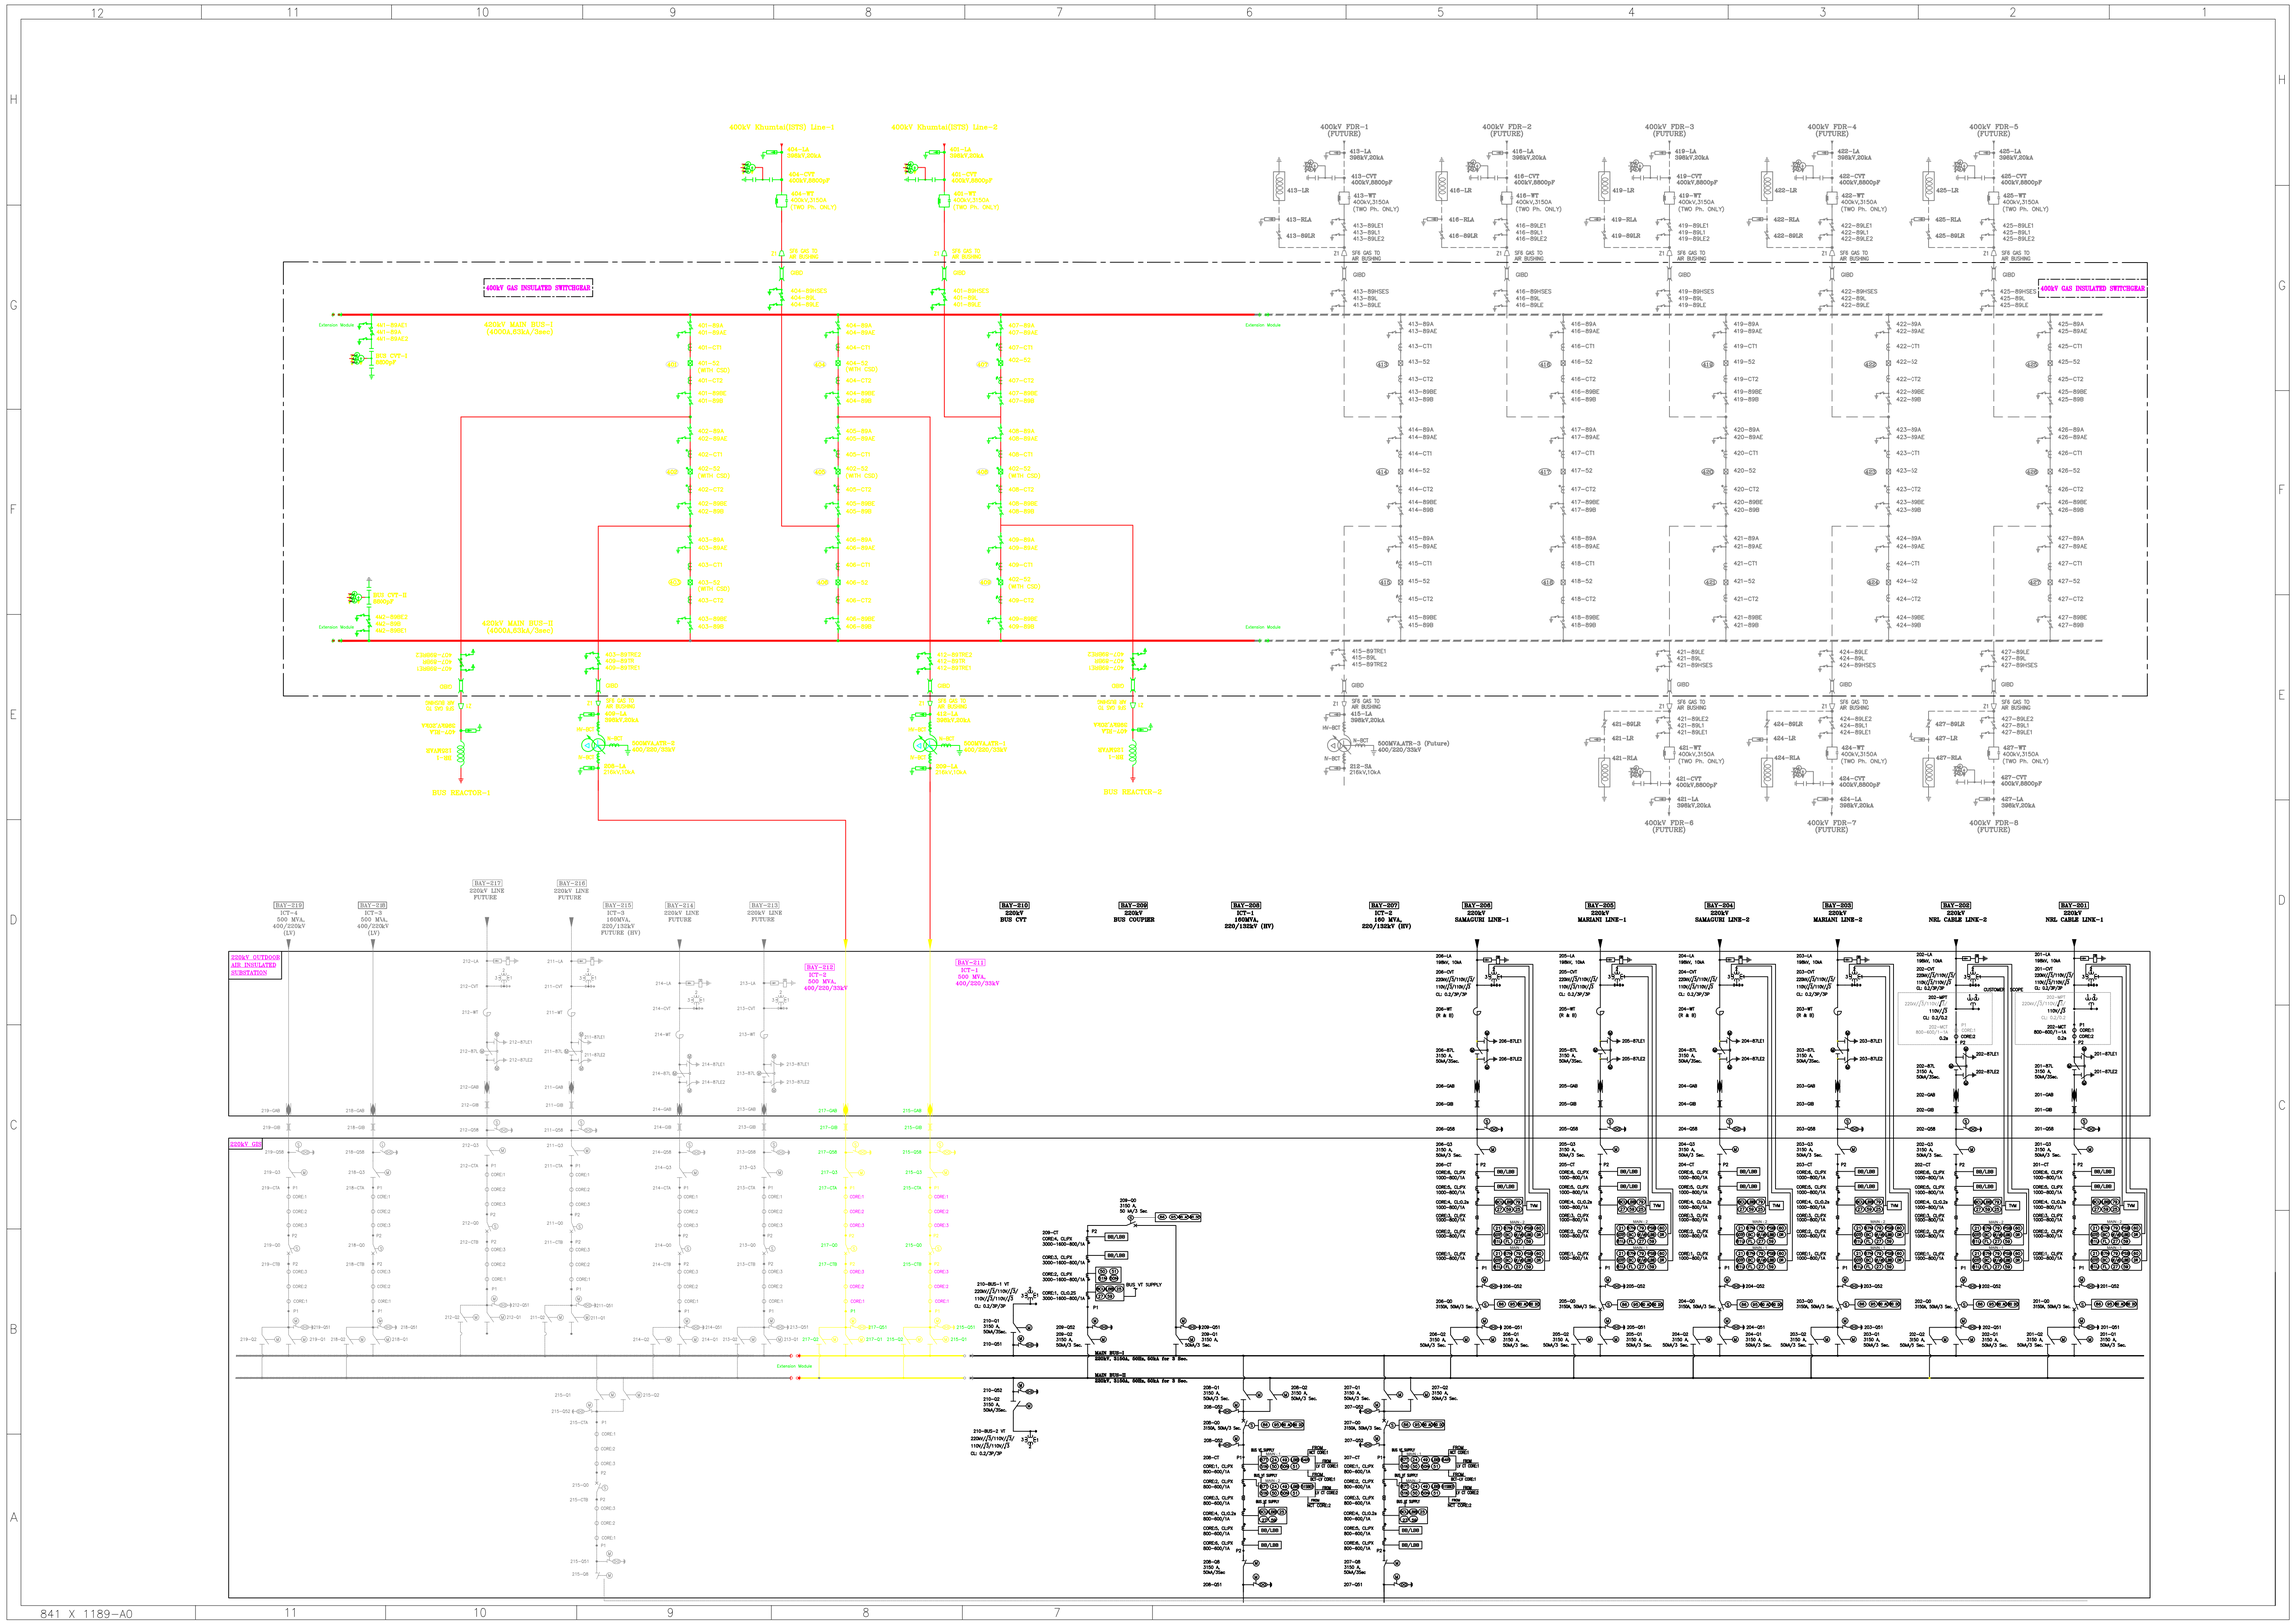

SINGLE LINE DIAGRAM OF 400kV KHUMTAI GSS