
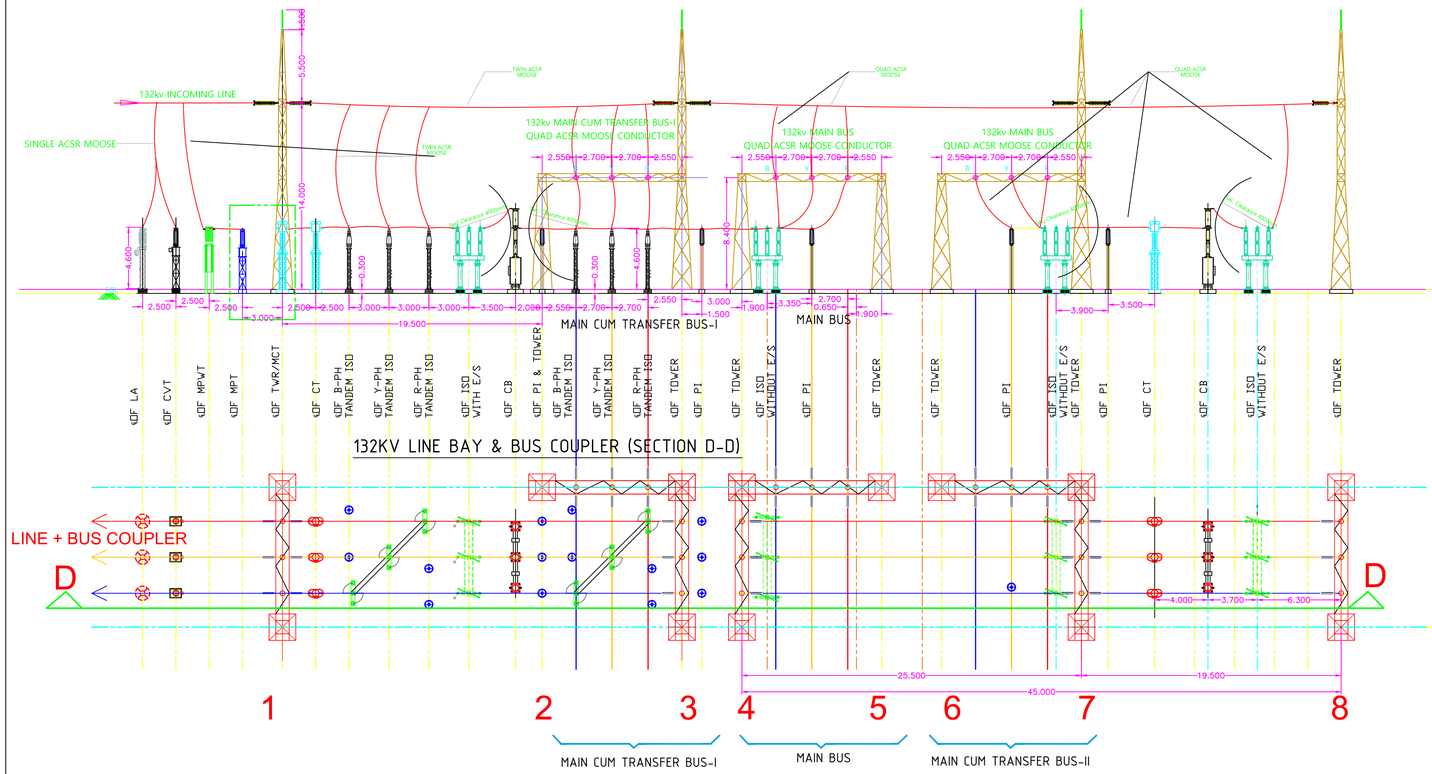


SECTION D-D

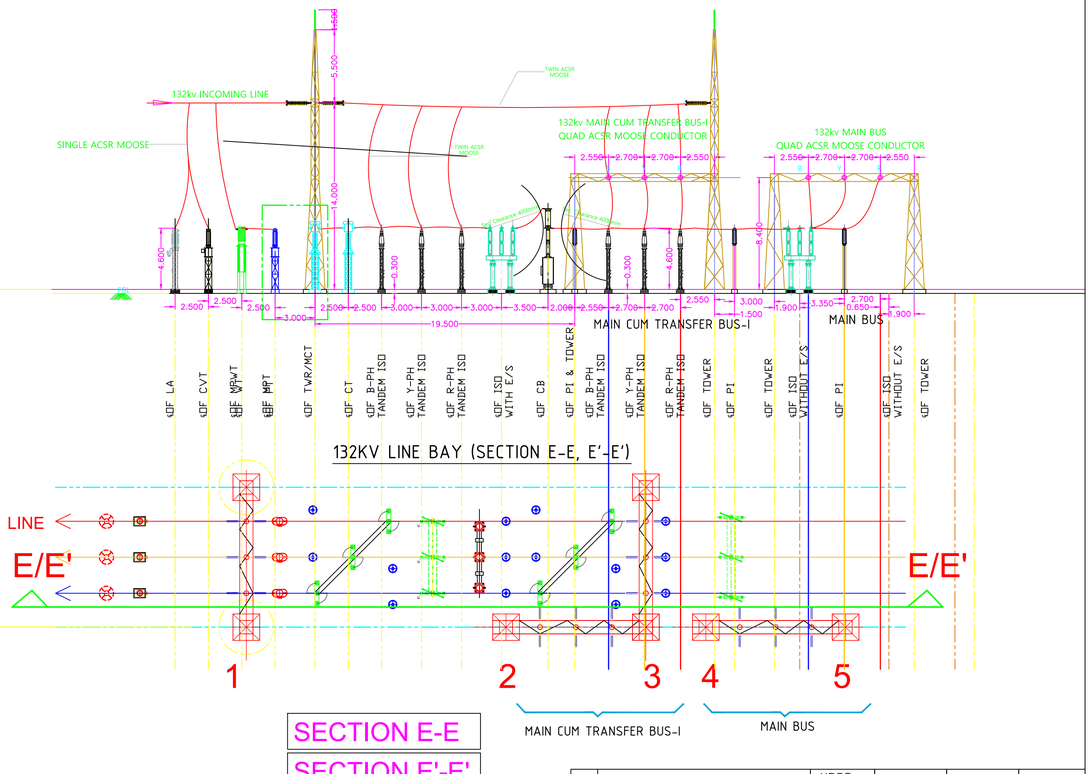

SECTION E-E

SECTION E'-E'

06

SCLAE: 1CM = 2.0 M

ALL DIMENSIONS ARE IN METER

		HDEC			
0	FIRST SUBMISSION	Prep.	Chkd.	Appd.	DATE
	DESCRIPTION	SIGN			

PROJECT :	PROPOSED 400 / 132 KV SS AT UMRANGSO
TITLE :	132 KV SW YARD SECTION C-C
OWNER :	ASSAM ELECTRICITY GRID CORPORATION LIMITED (A.E.G.C.L.)
DRG. NO. :	HDEC/AEGCL/400 KV UMRANGSO SS/132 KV SECTION D-D,E-E,E'-E'/03/06
PREPARED & SUBMITTED BY :	HI-TECH DESIGN ENGG. & CONS. SILPUKHURI, GUWAHATI-3, PH: 94354 00185
DATE : 08. 10. 2026	REV. 0