
SECTION F-F

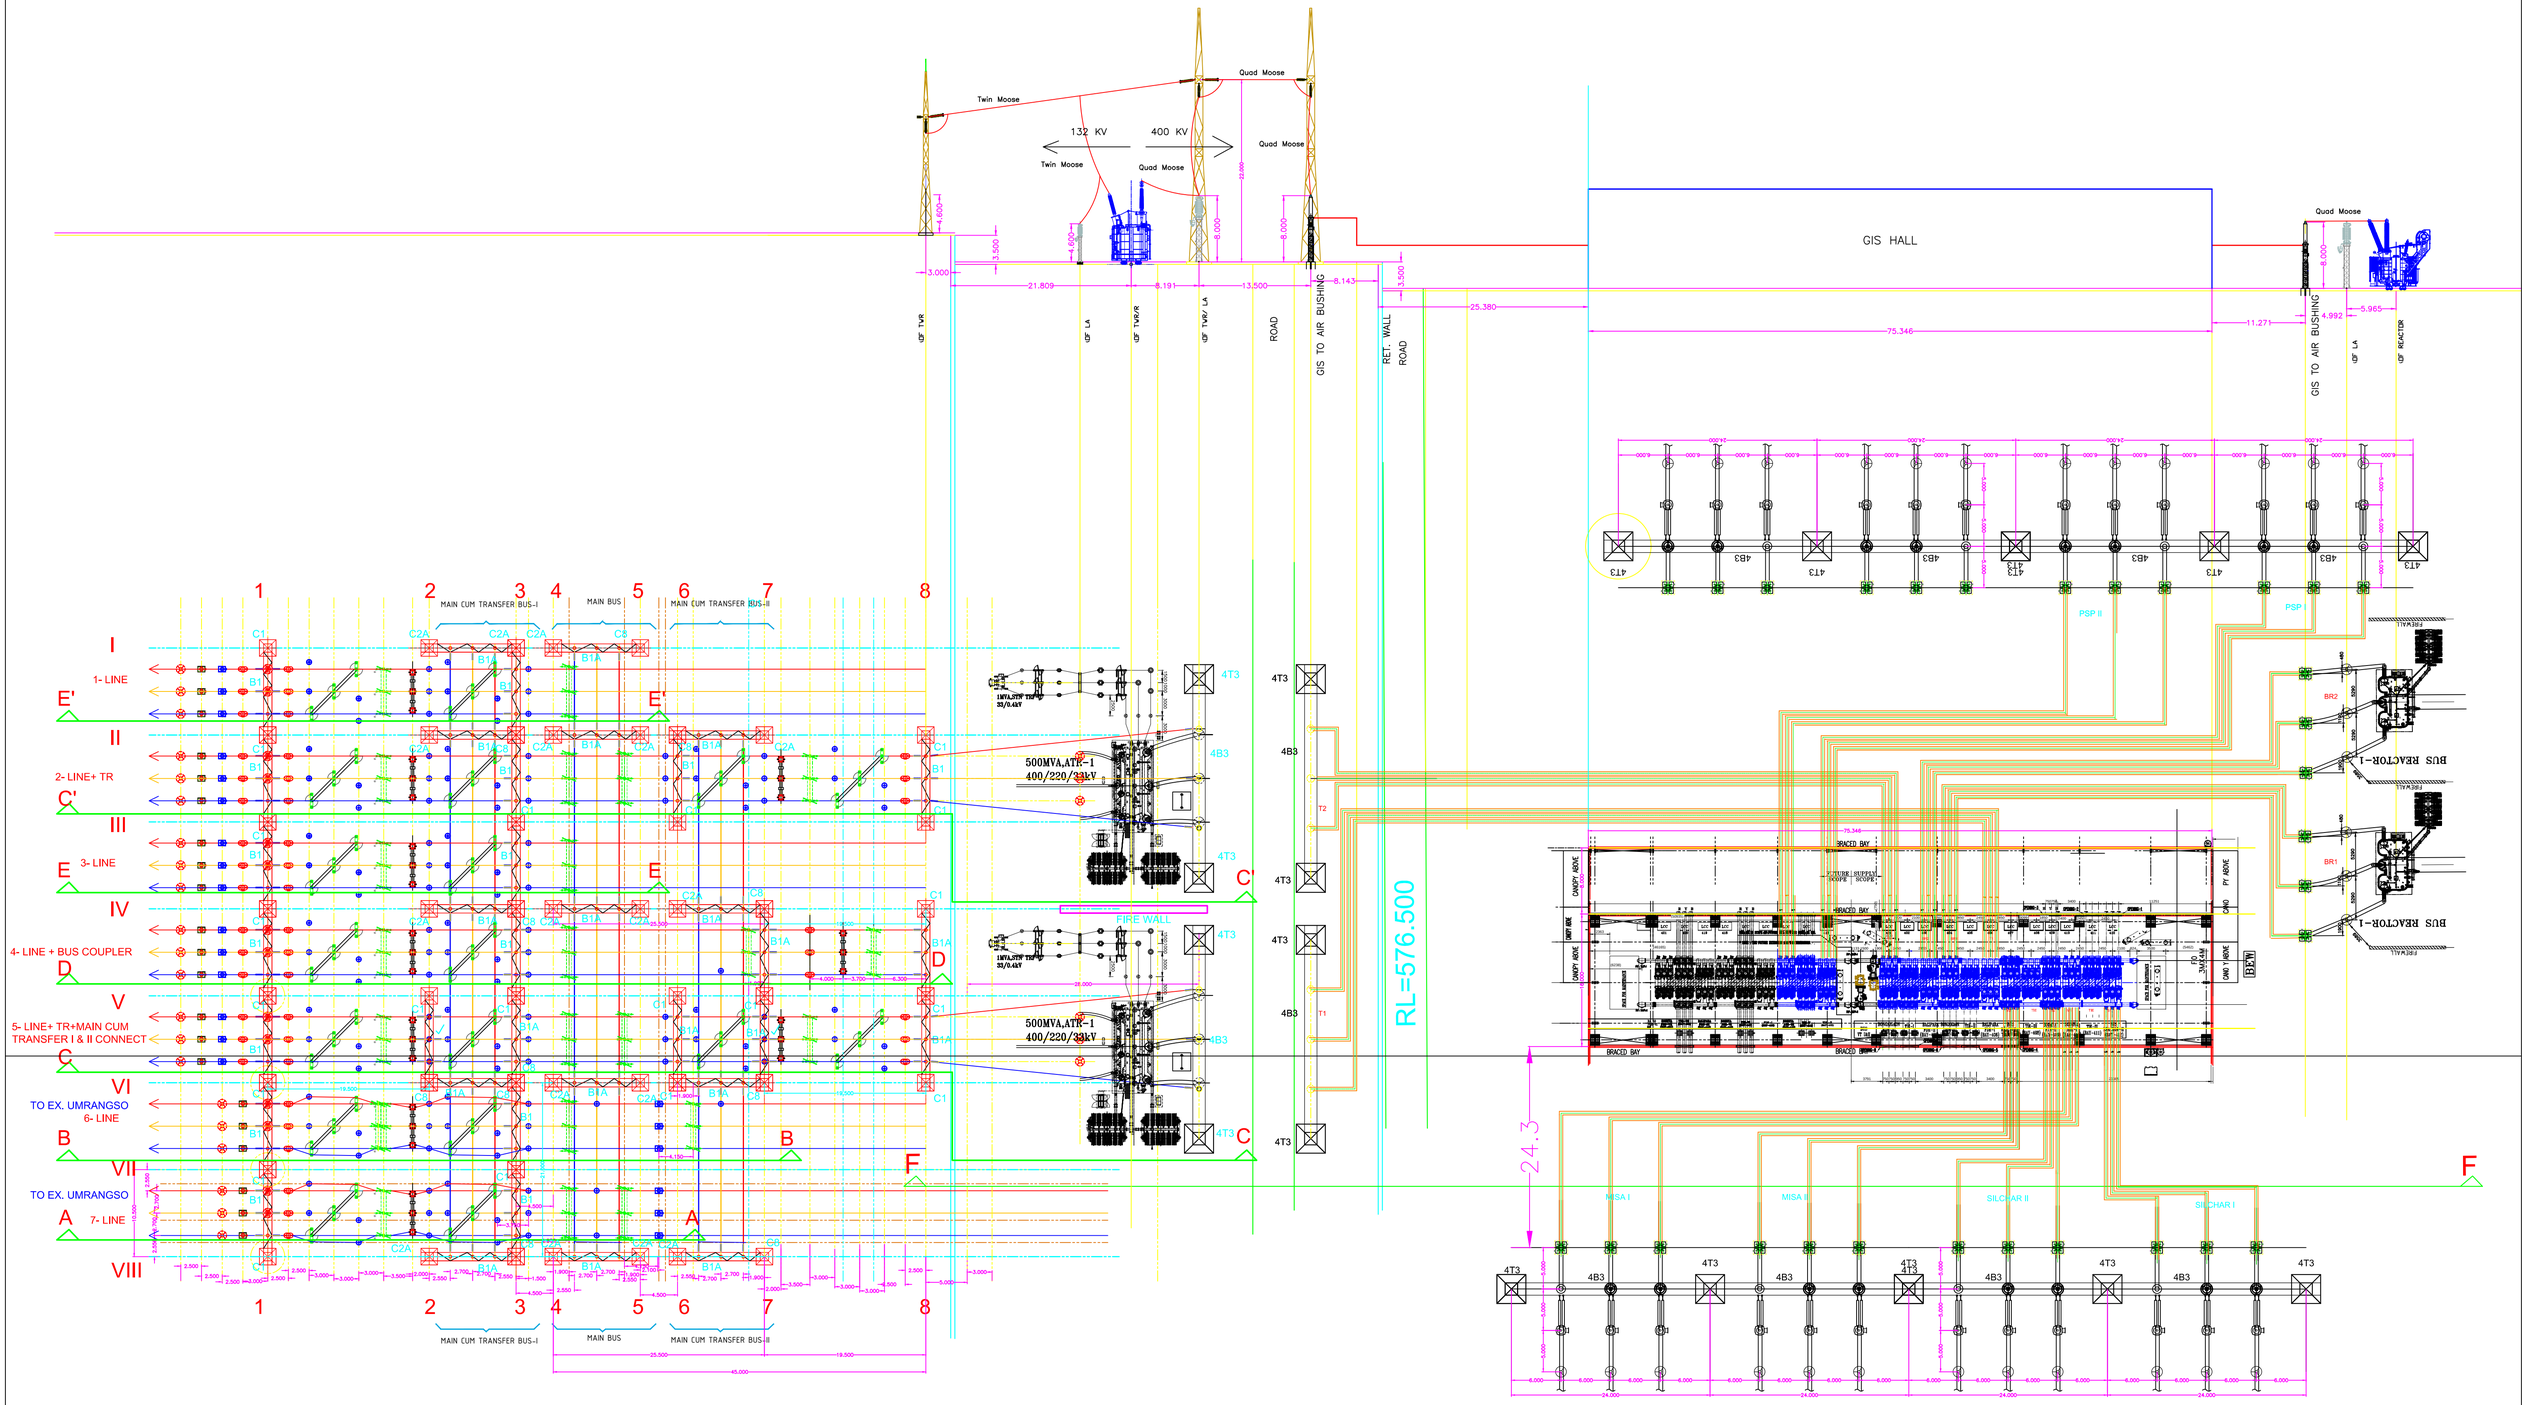

08

SCLAE: 1CM = 3.7 M

ALL DIMENSIONS ARE IN METER

		HDEC			
0	FIRST SUBMISSION	Prep.	Chkd.	Appd.	DATE
	DESCRIPTION	SIGN			
PROJECT :	PROPOSED 400 / 132 KV SS AT UMRANGSO				
TITLE :	132 KV SW YARD SECTION F-F				
OWNER :	ASSAM ELECTRICITY GRID CORPORATION LIMITED (A.E.G.C.L.)				
DRG. NO. :	HDEC/AEGCL/400 KV UMRANGSO SS/132 KV SECTION F-F-05/08				
PREPARED & SUBMITTED BY :	HI-TECH DESIGN ENGG. & CONS. SILPUKHURI, GUWAHATI-3, PH: 94354 00185				
DATE : 08. 10. 2026		REV. 0			