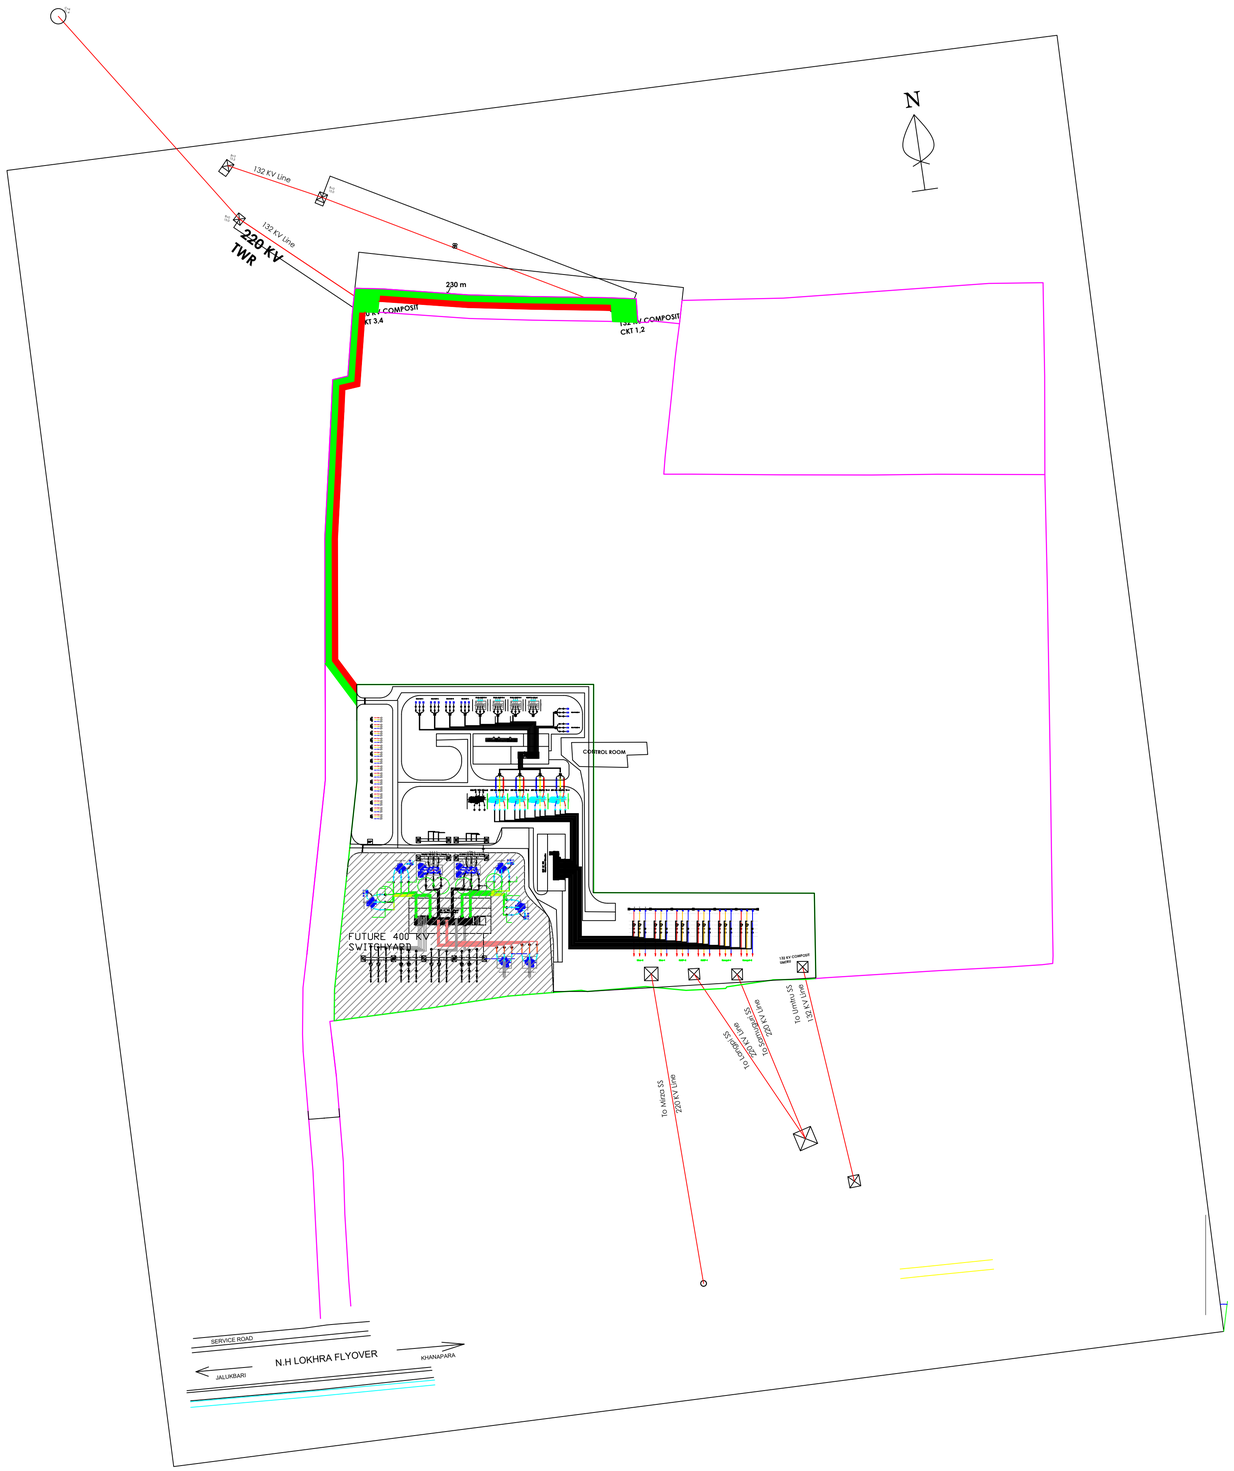

NOTES:-

1. ALL DIMENSIONS ARE IN MM.
2. FINAL DRAWING SHALL BE SUBMITTED BEFORE EXECUTION.

CLIENT	ASSAM ELECTRICITY GRID CORP.LTD. BIJULEE BHAWAN,GUWAHATI,ASSAM
TITLE	400kV SARUSAJAI LAYOUT
DRAWING NO.	DRAWING FOR TENDER PURPOSE ONLY
SCALE:	NTS
SHEET NO:	1 OF 1