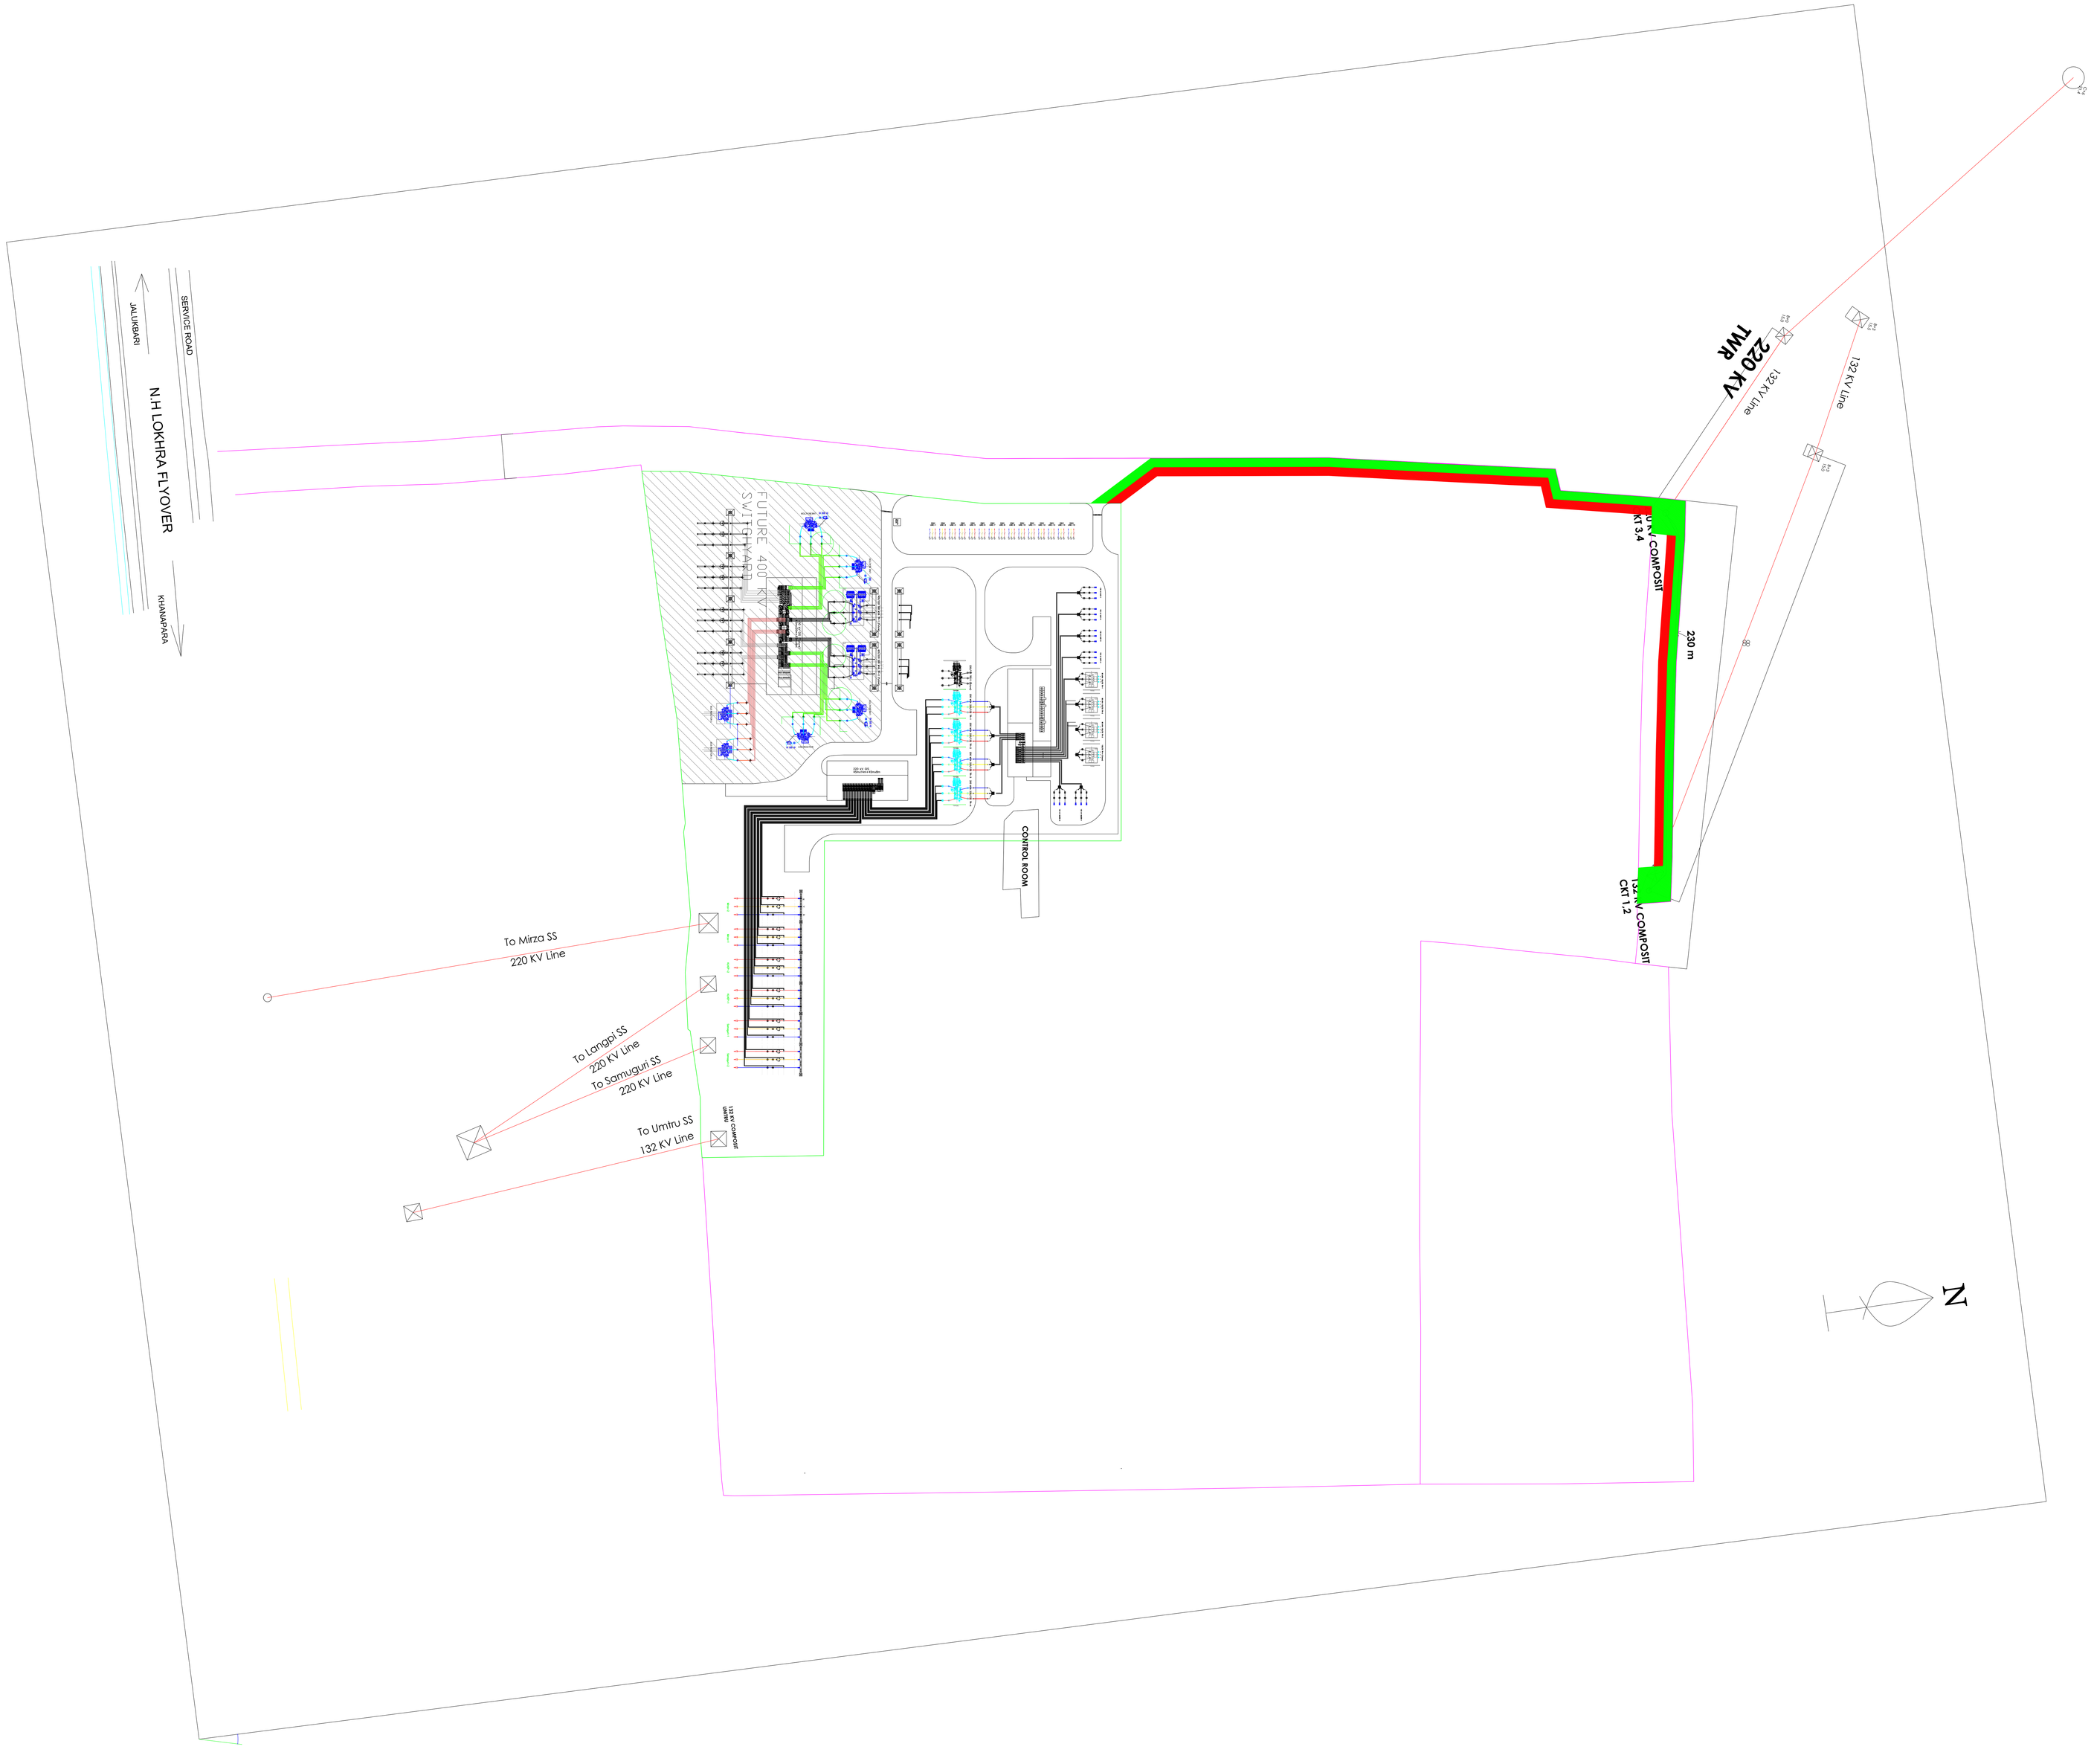
SERVICE ROAD
N.H LOKHRA FLYOVER
JALUKBARI
KHANAPARA
FUTURE 400 KV SWITCHYARD
CONTROL ROOM
To Mirza SS
220 KV Line
To Langpi SS
220 KV Line
To Samuguri SS
220 KV Line
To Umtru SS
132 KV Line
132 KV COMPOSIT
220 KV COMPOSIT CKT 3,4
220 KV COMPOSIT CKT 1,2
220 KV
TWR
132 KV Line
132 KV Line
230 m
N